
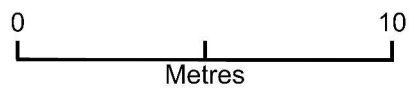


# Proposed driveway 88 Southfield Road

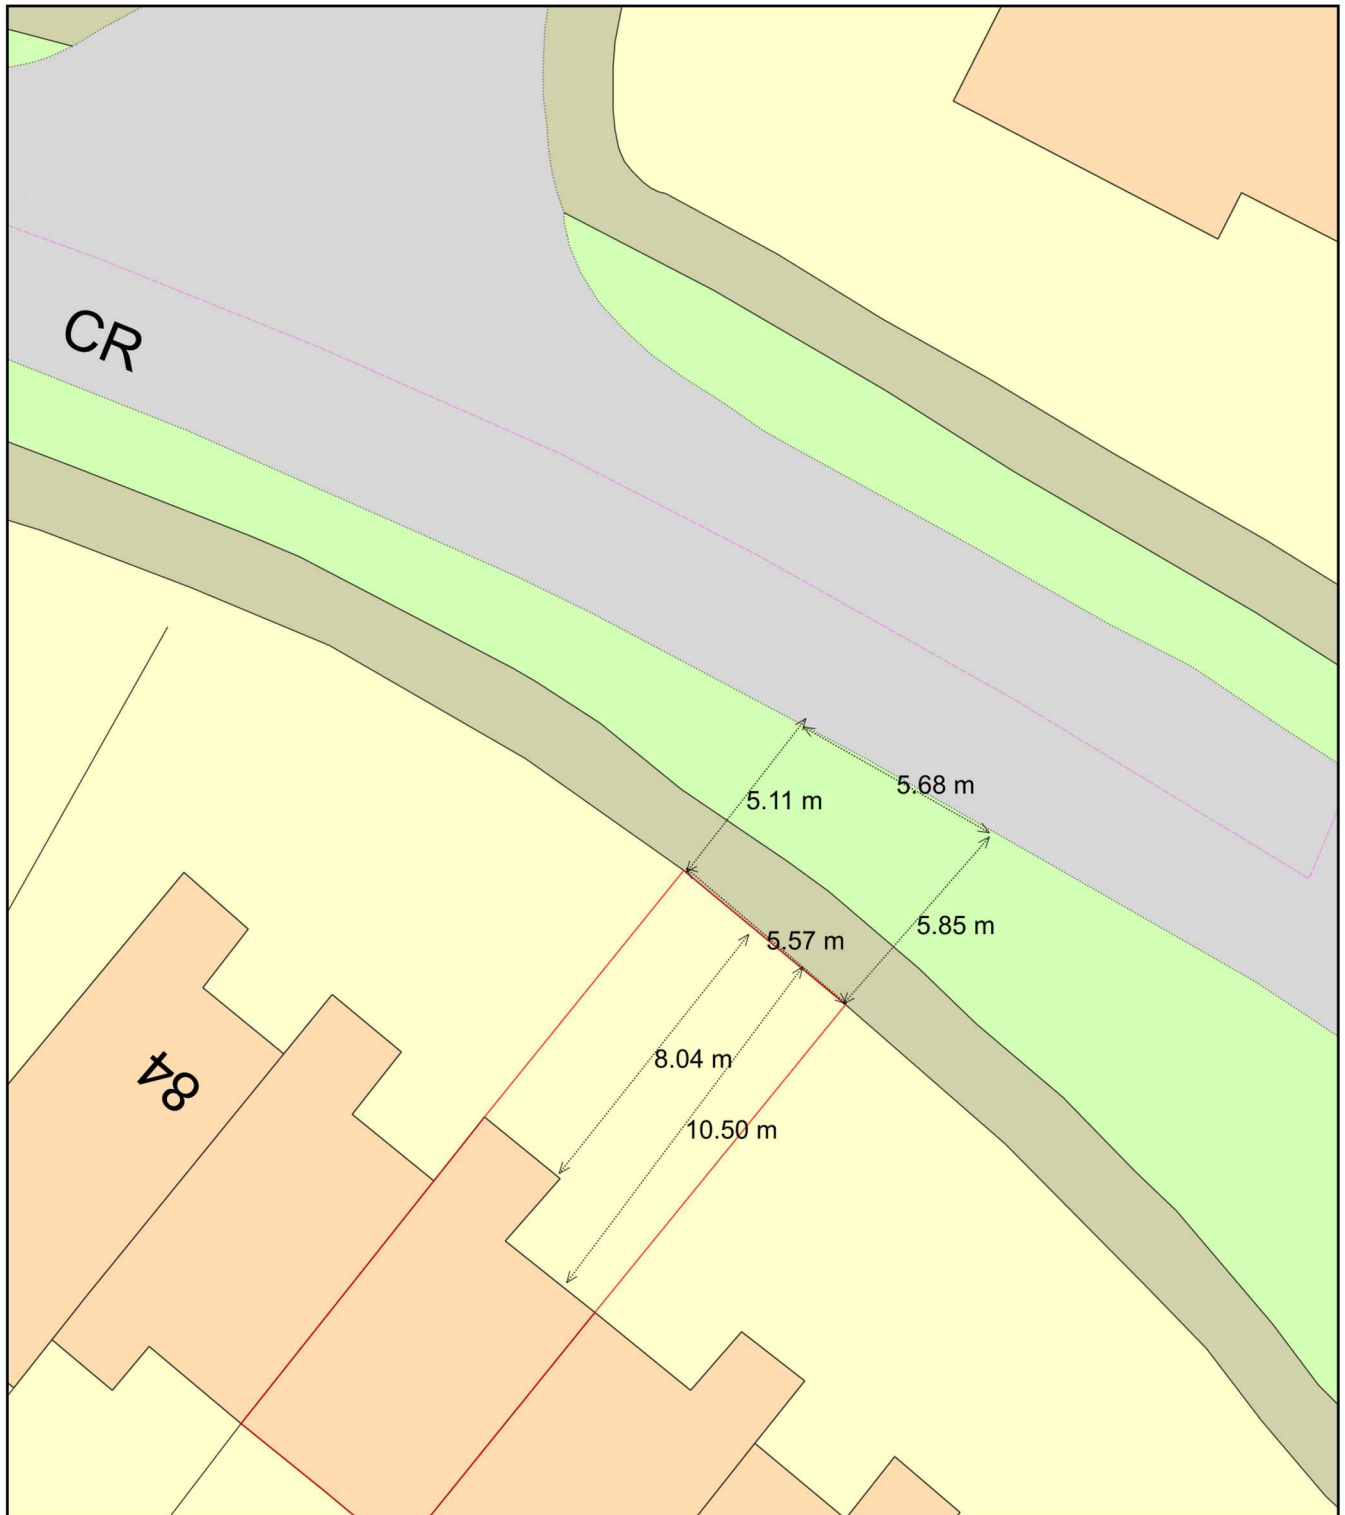

Plan Produced for: Planning

Date Produced: 15 Aug 2019

Plan Number/Project ID: TQRQM19227193525439

Scale: 1:200 @ A4