
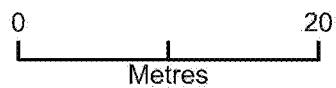


Proposed driveway 88 Southfield Road - Location Plan

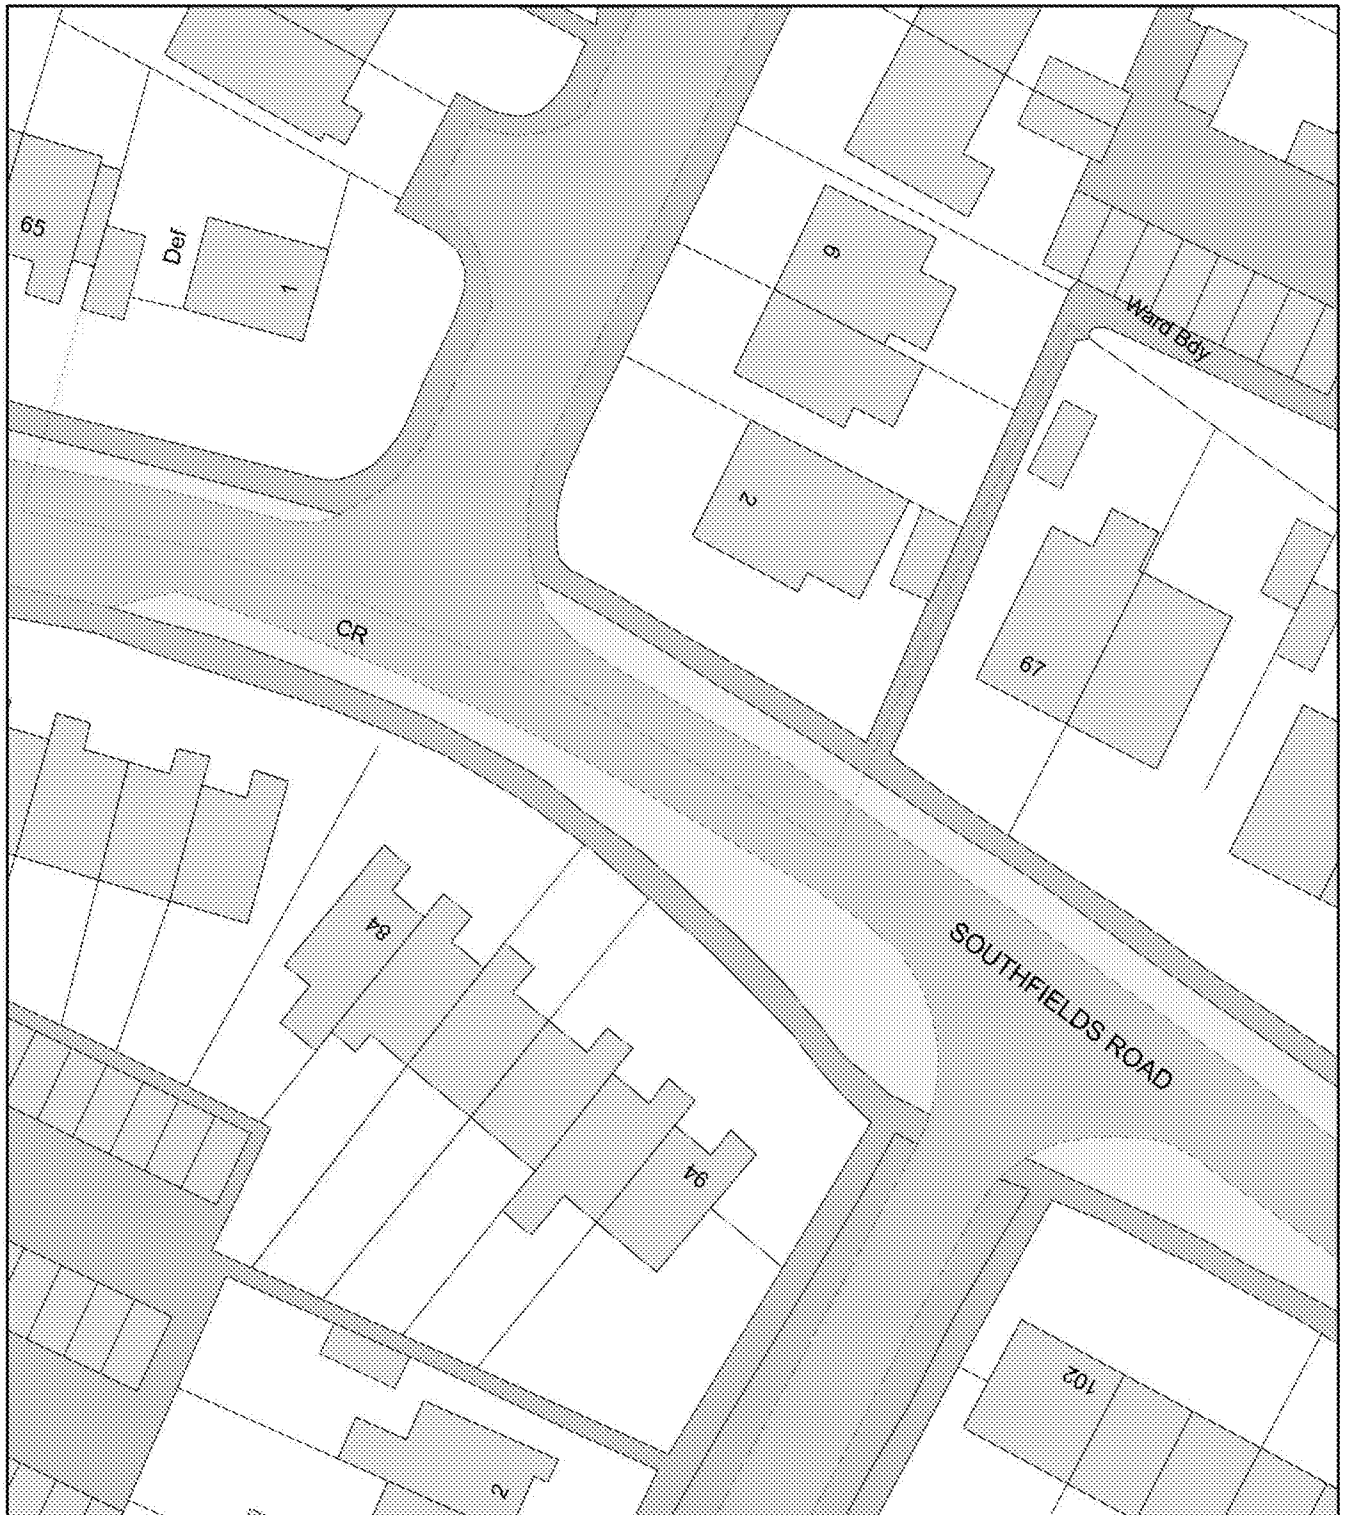

Plan Produced for: Planning
Date Produced: 15 Aug 2019
Plan Number/Project ID: TQRQM19227194522880
Scale: 1:500 @ A4