


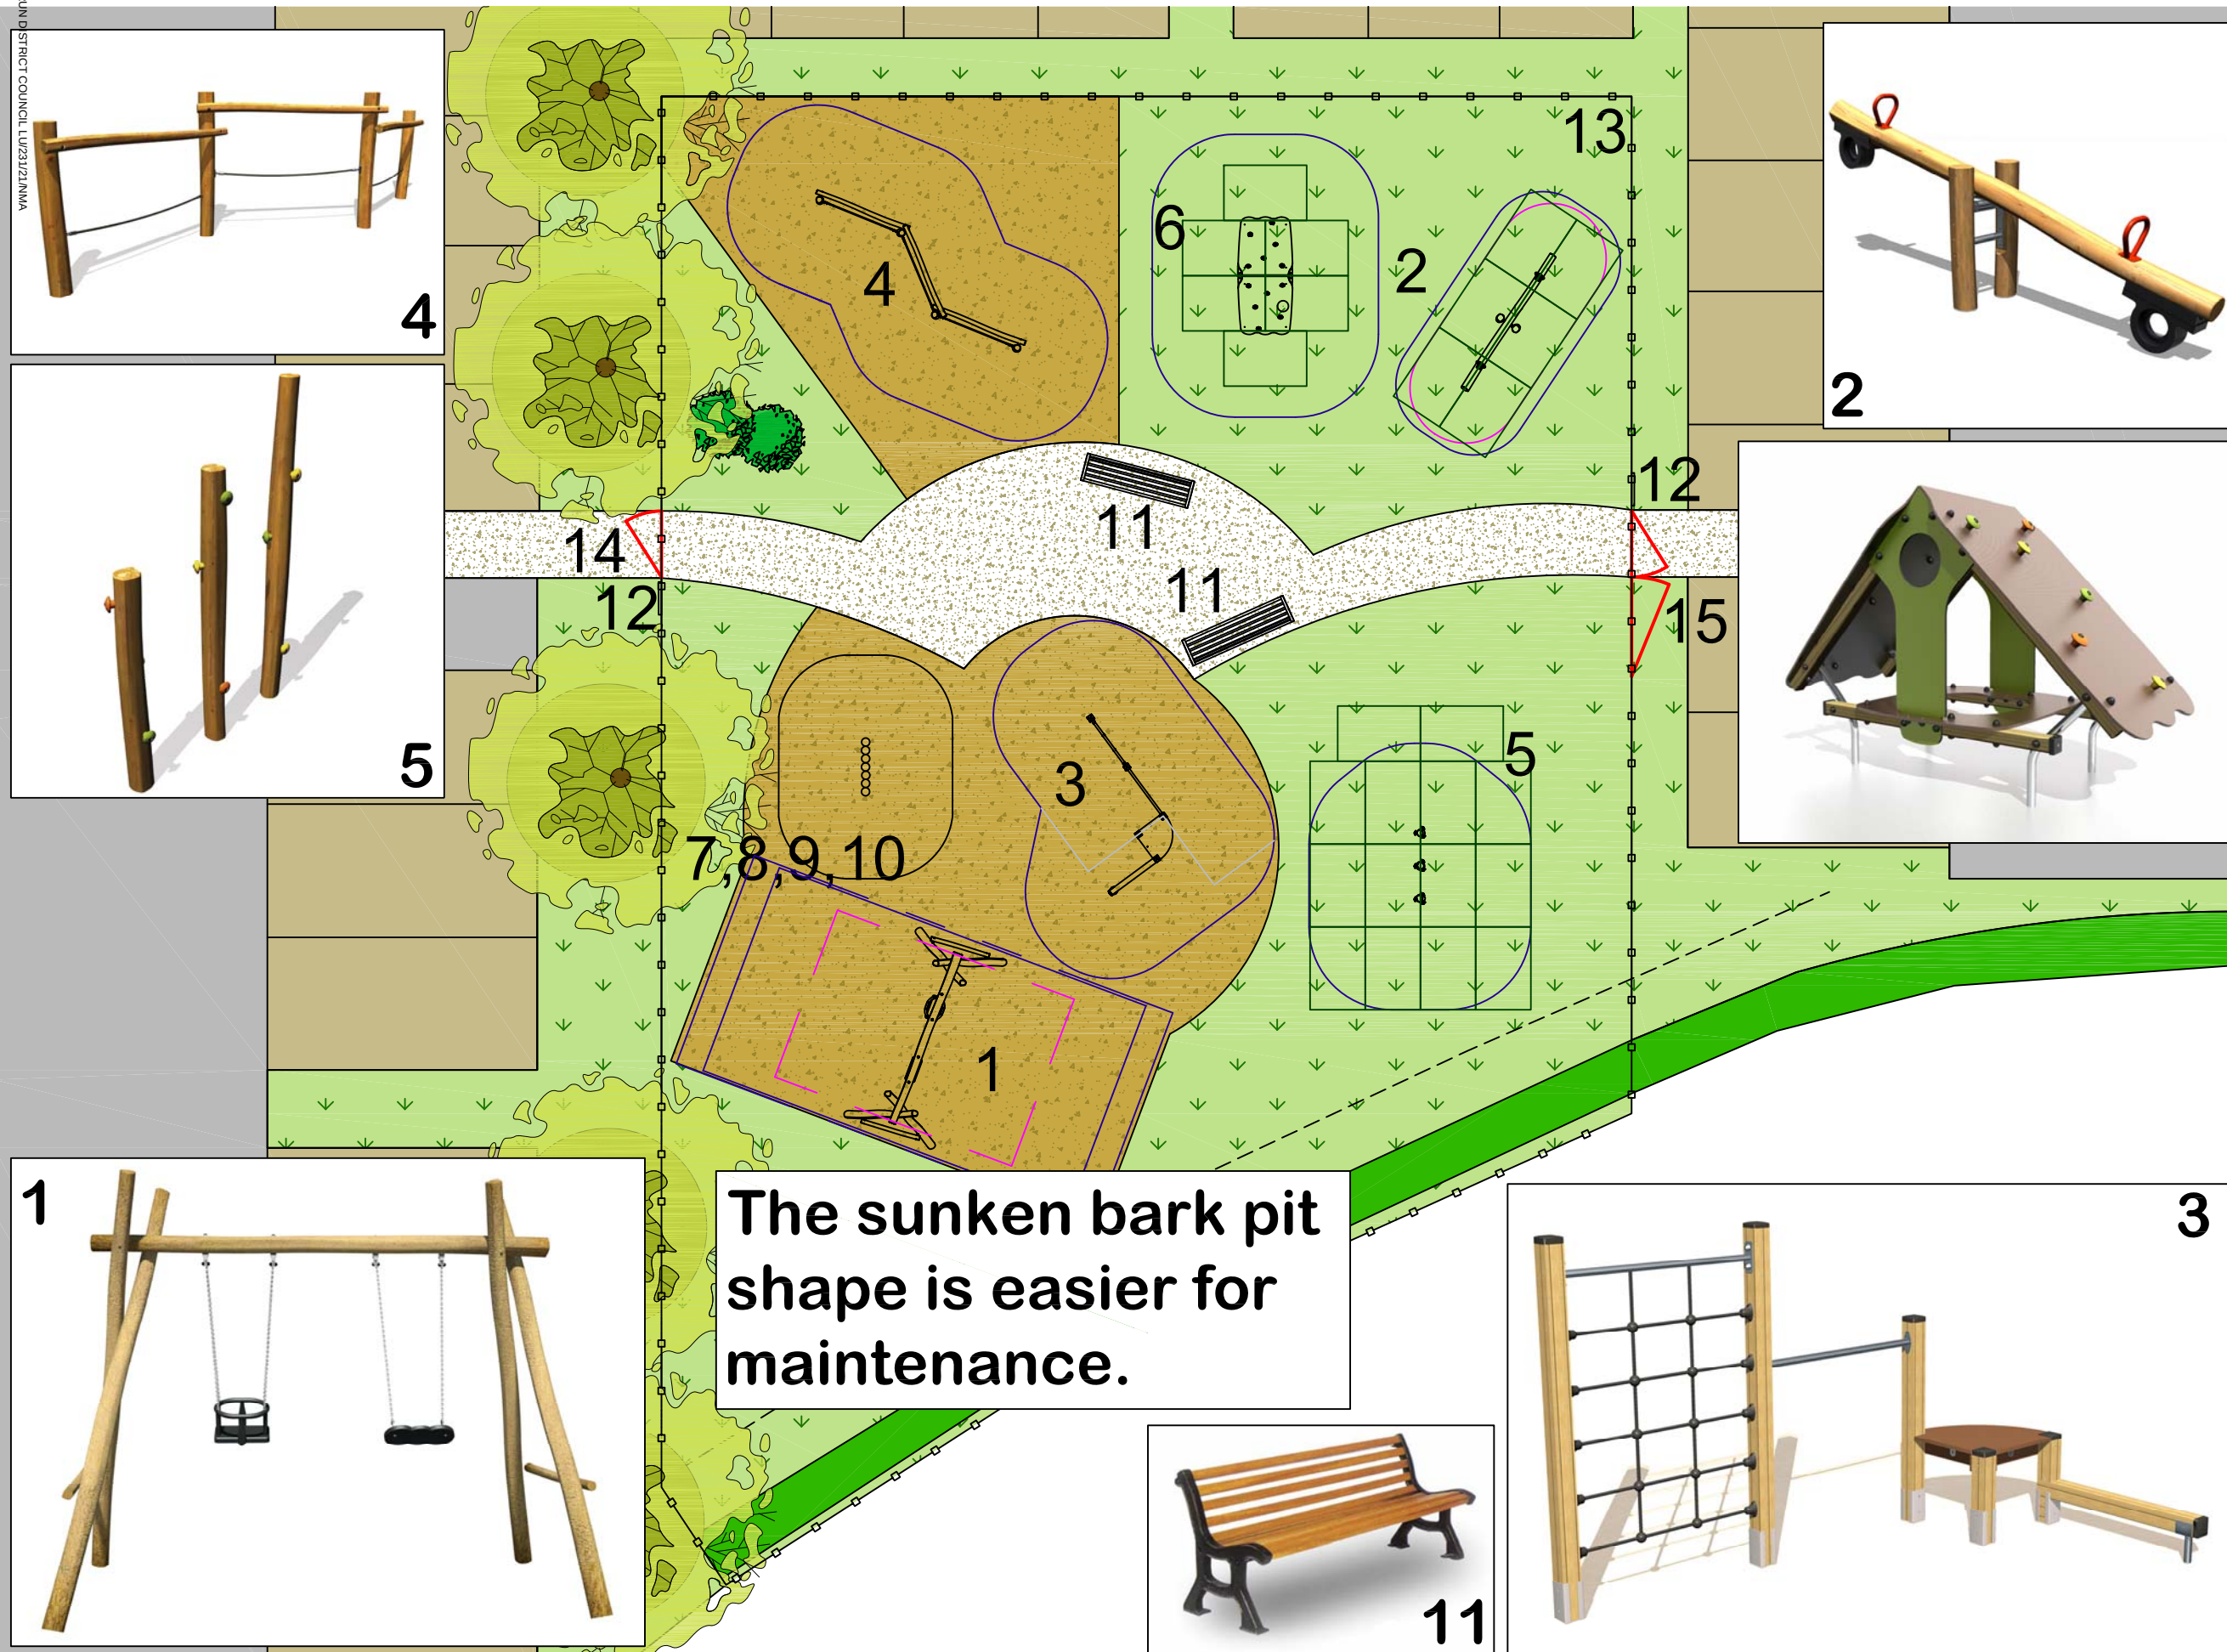

# ITEMS LIST

- Equipment**
- |                                                                 |                   |
|-----------------------------------------------------------------|-------------------|
| 1. Origin Swing 1 Flat Seat, 1 Cradle Seat                      | Ref: UKJ490SP1400 |
| 2. Origin Seesaw                                                | Ref: J4920A       |
| 3. Basic Junior Climber                                         | Ref: J1661A       |
| 4. Origin Tightrope Walk                                        | Ref: J4908A       |
| 5. Origin Log Run                                               | Ref: J4905A       |
| 6. Climbing Hut                                                 | Ref: J254A        |
| 7. 2No. Individual Log Stockading 300mm High out of the Ground* | Ref: UKQ1022      |
| 8. 2No. Individual Log Stockading 400mm High out of the Ground* | Ref: UKQ1024      |
| 9. 2No. Individual Log Stockading 500mm High out of the Ground* | Ref: UKQ1025      |
| 10. Individual Log Stockading 600mm High out of the Ground*     | Ref: UKQ1027      |
- \* Including delivery and off-loading.

- Ancillaries**
- |                                                                   |                |
|-------------------------------------------------------------------|----------------|
| 11. 2No. Valloire Bench                                           | Ref: RBA1      |
| 12. 2No. A2 Sign Post and Panel Without Post To Be Fixed To Fence | Ref: UKA2PP-WP |

- Fencing**
- |                                                       |              |
|-------------------------------------------------------|--------------|
| 13. 82Lm Bowtop Fence 1m High Galvanised              | Ref: UKN1000 |
| 14. Prosafe Gate 1m High Powdercoated Red             | Ref: UKN1101 |
| 15. Prosafe Combination Gate 1m High Powdercoated Red | Ref: UKN1104 |

**Safety Surfacing**  
Area to be surfaced with Cushion Fall to a depth of 300mm, requirements as follows;

- 128m² excavation to 300mm deep
- 128m² geotextile membrane
- 50m³ Cushion Fall to a depth of 300mm\*
- To be naturally retained
- 10Lm Timber edges to edge where sunken pit meets the fence line

\* Including delivery and off-loading

Items 2, 5 and 6 to be surfaced with 39m² Grassmat.

**Miscellaneous**  
Post Installation Inspection

*Subject to full site survey from a Proludic Representative.*

*Based on a flat fully established grass site.*

*Proposed Grassmat Safer surfacing is based on a fully established grass site (including a minimum of 150mm of good quality soil and turf).*

*Preliminaries have been included within your quotation, these equate to site setup, site storage, delivery, unloading of equipment, site welfare, heras fencing & signage and skips (this can also include supervision where necessary).*

*Measurements taken from client drawing Ref: A088461 LA106[O] LEAP. Measurements correct at time of CAD drawing.*

*Topsoil & Turf/Seed to be done by others (watering is the responsibility of others and has not been costed for).*

*All pathways, furniture, planting, mounding and any other soft landscaping works not mentioned above are to be done by others.*

*Fencing will be made up from standard straight lengths and installed faceted. If rounded fencing is required this will incur additional costs.*

*Some images shown are for illustrative purposes only. The quote and items list will show the exact equipment used.*

**PRODUCT KEY**

|  |                       |  |                     |  |              |
|--|-----------------------|--|---------------------|--|--------------|
|  | Cushion Fall          |  | Grassmat            |  | Fencing      |
|  | Grass (By Others)     |  | Tarmac (By Others)  |  | 1 in 3 Slope |
|  | Buildings (By Others) |  | Pathway (By Others) |  | Free Fall    |
|  | Hedging (By Others)   |  | Trees (By Others)   |  | Free Space   |

## Hampton Park - Littlehampton - LEAP

Persimmon Homes - Thames Valley

DATE: 14/07/2021 REF: 2002.25561(HamptonParkLEAP\_PersimmonHomes-TV)

REV: -

DB: TY

CB: AL

SCALE: NTS @ A3

