

Proposed Side Extension

44 Esher Drive


Littlehampton

West Sussex


BN17 6AA

for:

Mr. D. Charles

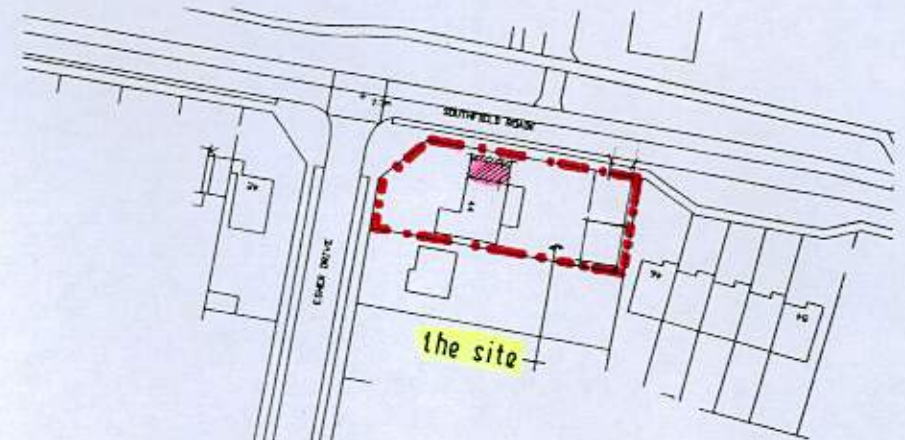

LOCATION 1:1250 on A4

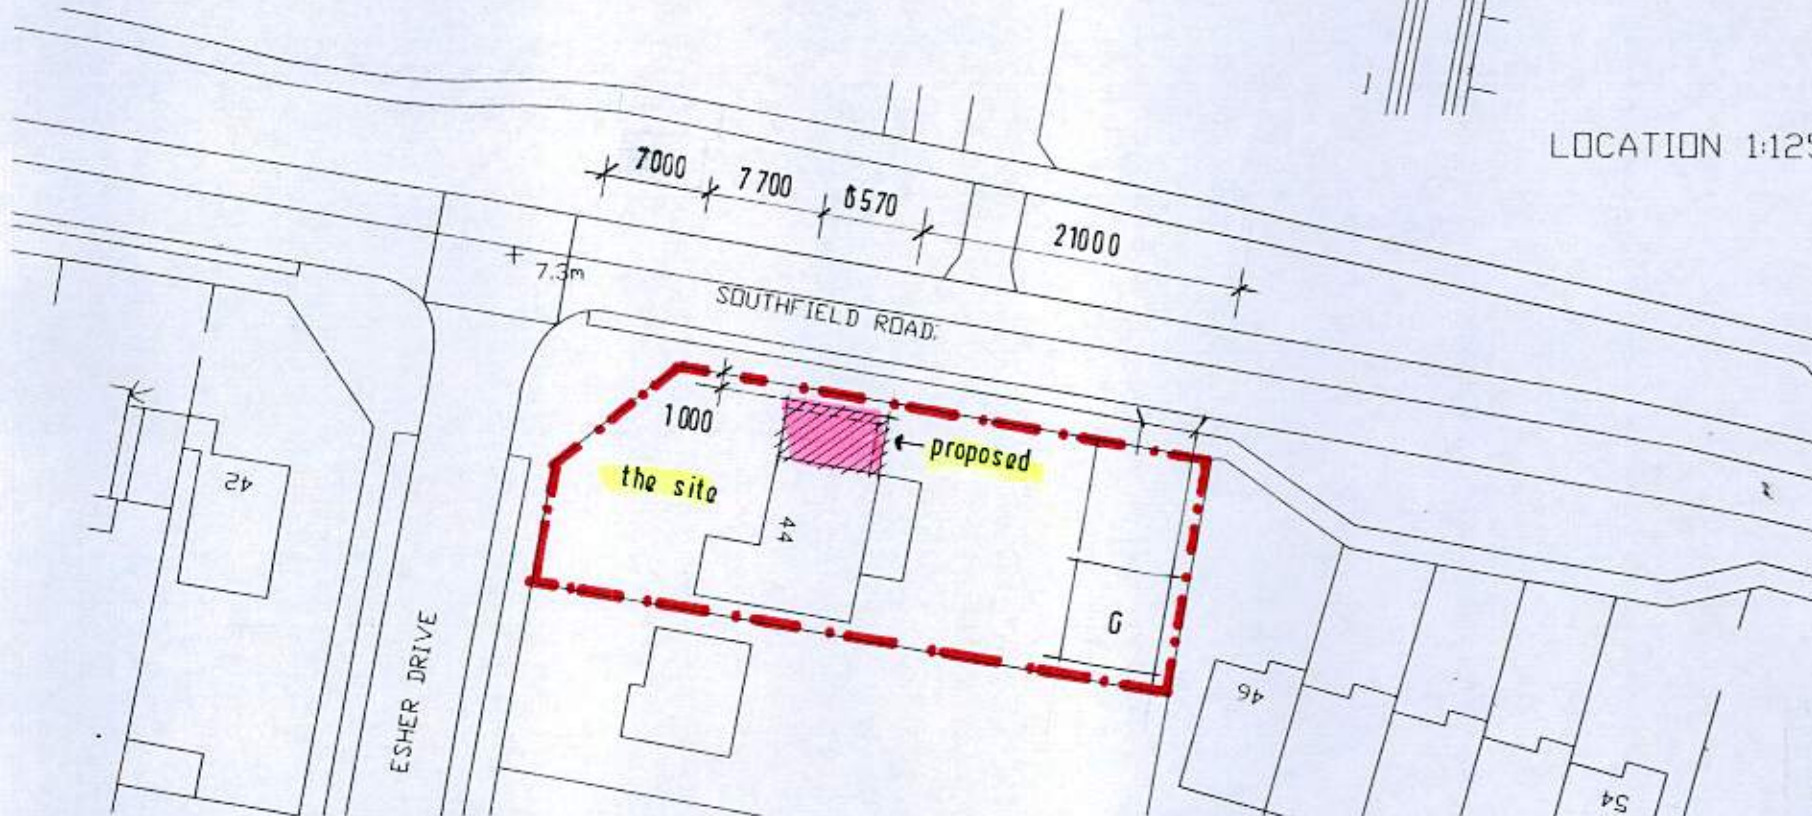

Ordnance Survey (c) Crown Copyright 2015. All rights reserved. Licence number 100022432

Trevor Unsted Ltd
55-57 Sea Lane
Rustington
West Sussex BN16 2RQ
Tel: 01903 859090

BLOCK PLAN

SCALE 1:500 on A4

15/4279/3