
ARUN DISTRICT COUNCIL LU/233/11/

Ordnance Survey®

OS Sitemap®

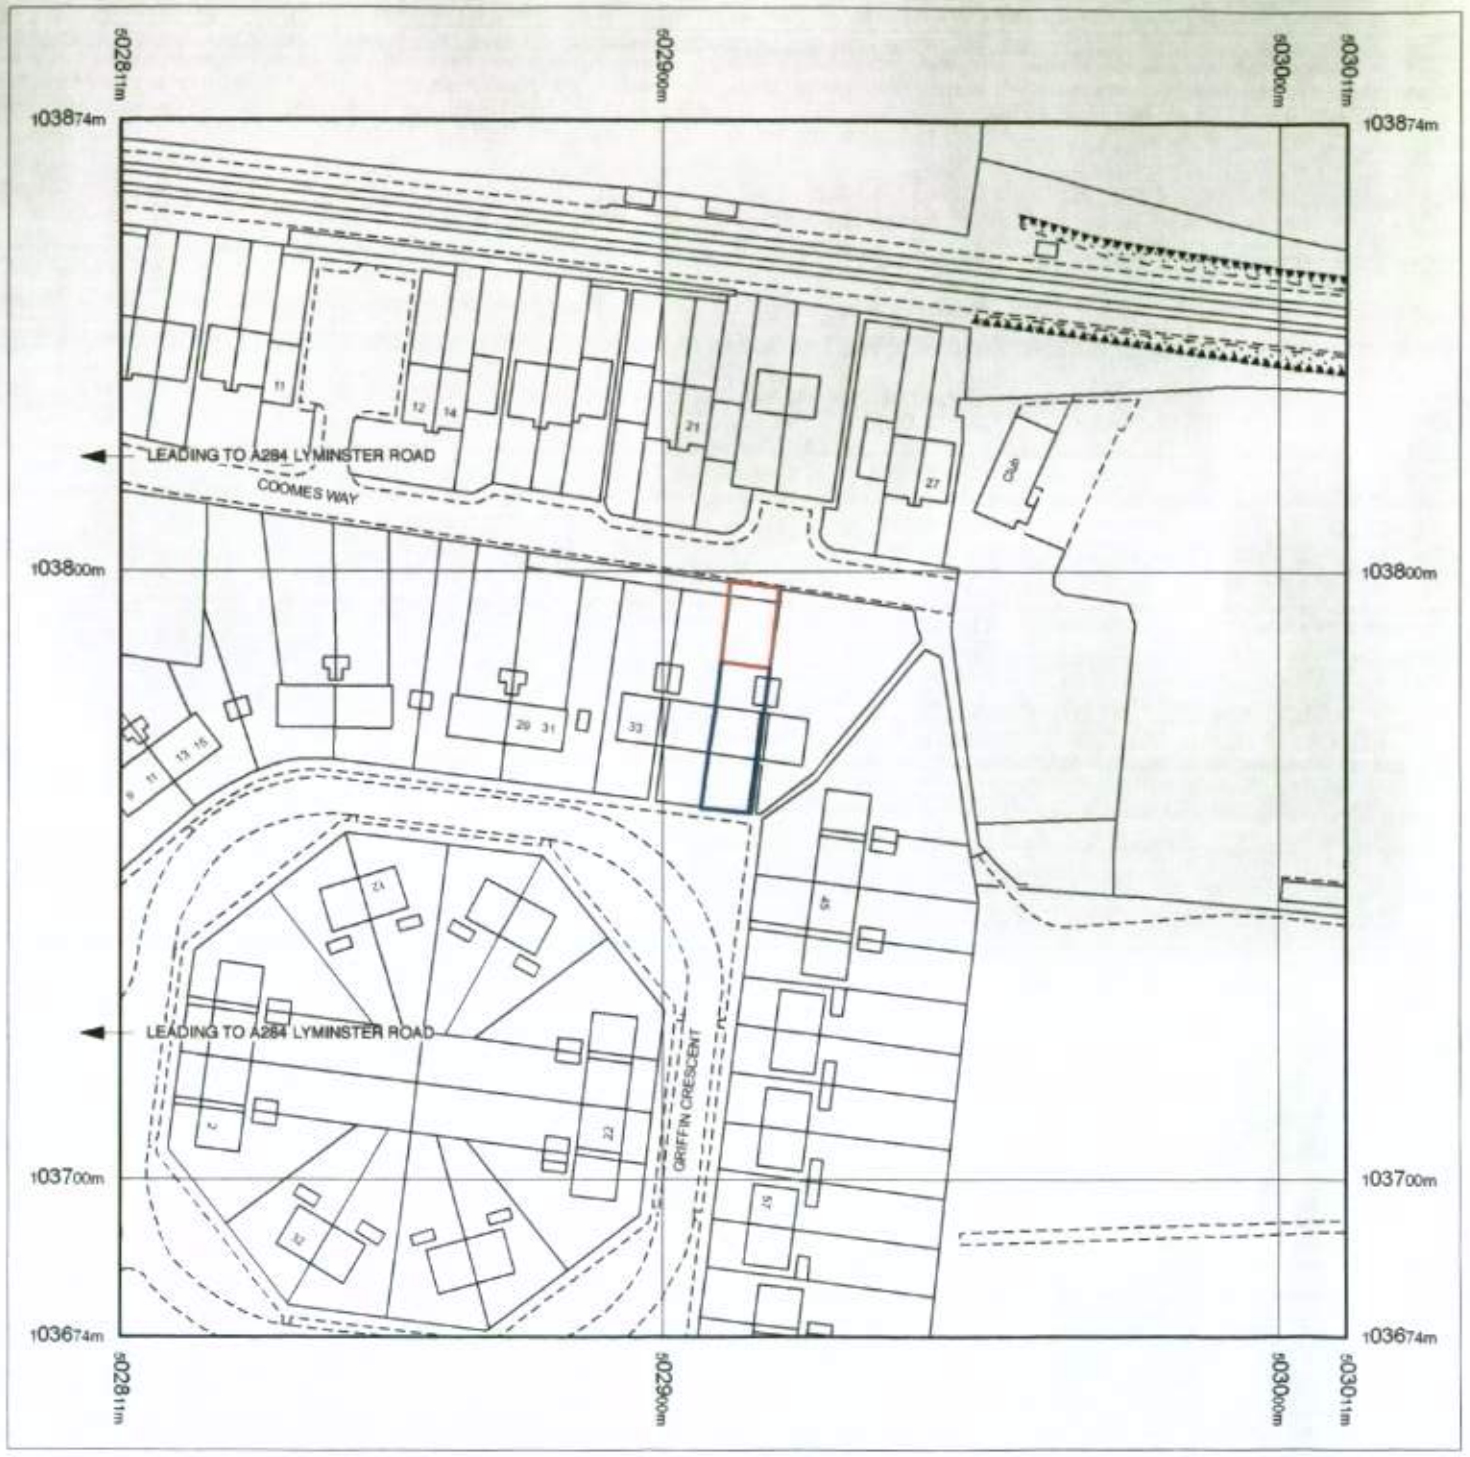

Produced 12.05.2011 from the Ordnance Survey National Geographic Database and incorporating surveyed revision available at this date. © Crown Copyright 2011.

Reproduction in whole or part is prohibited without the prior permission of Ordnance Survey.

Ordnance Survey, the OS Symbol and OS Sitemap are registered trademarks of Ordnance Survey, the national mapping agency of Great Britain.

The representation of a road, track or path is no evidence of a right of way.

The representation of features as lines is no evidence of a property boundary.

Locatio Plan at 1:1250 scale

Metres
0 20 40
Scale 1:1250

Supplied by: **www.ukmapcentre.com**
Serial number: 02472100
Centre coordinates: 502911 103774

Further information can be found on the OS Sitemap Information leaflet or the Ordnance Survey web site: www.ordnancesurvey.co.uk


SCALE & MASS ESTABLISHED VIA EXISTING TRIPLE GARAGE

VEHICULAR USE OF SITE & COOMBES WAY REDUCED AS PART OF PROPOSAL

REMOVAL OF EXISTING TRIPLE GARAGE & REPLACEMENT WITH SINGLE-STOREY DWELLING WITH OFF STREET PARKING & LOW MAINTENANCE REAR GARDEN, SUITABLE FOR SINGLE OCCUPANT

PROPOSED 1800 mm HIGH TIMBER FENCE WITH PLANTED BEDS AT BASE ON EITHER SIDE

DEVELOPMENT WILL NOT AFFECT OR INCREASE VEHICULAR USAGE TO GRIFFIN CRESCENT

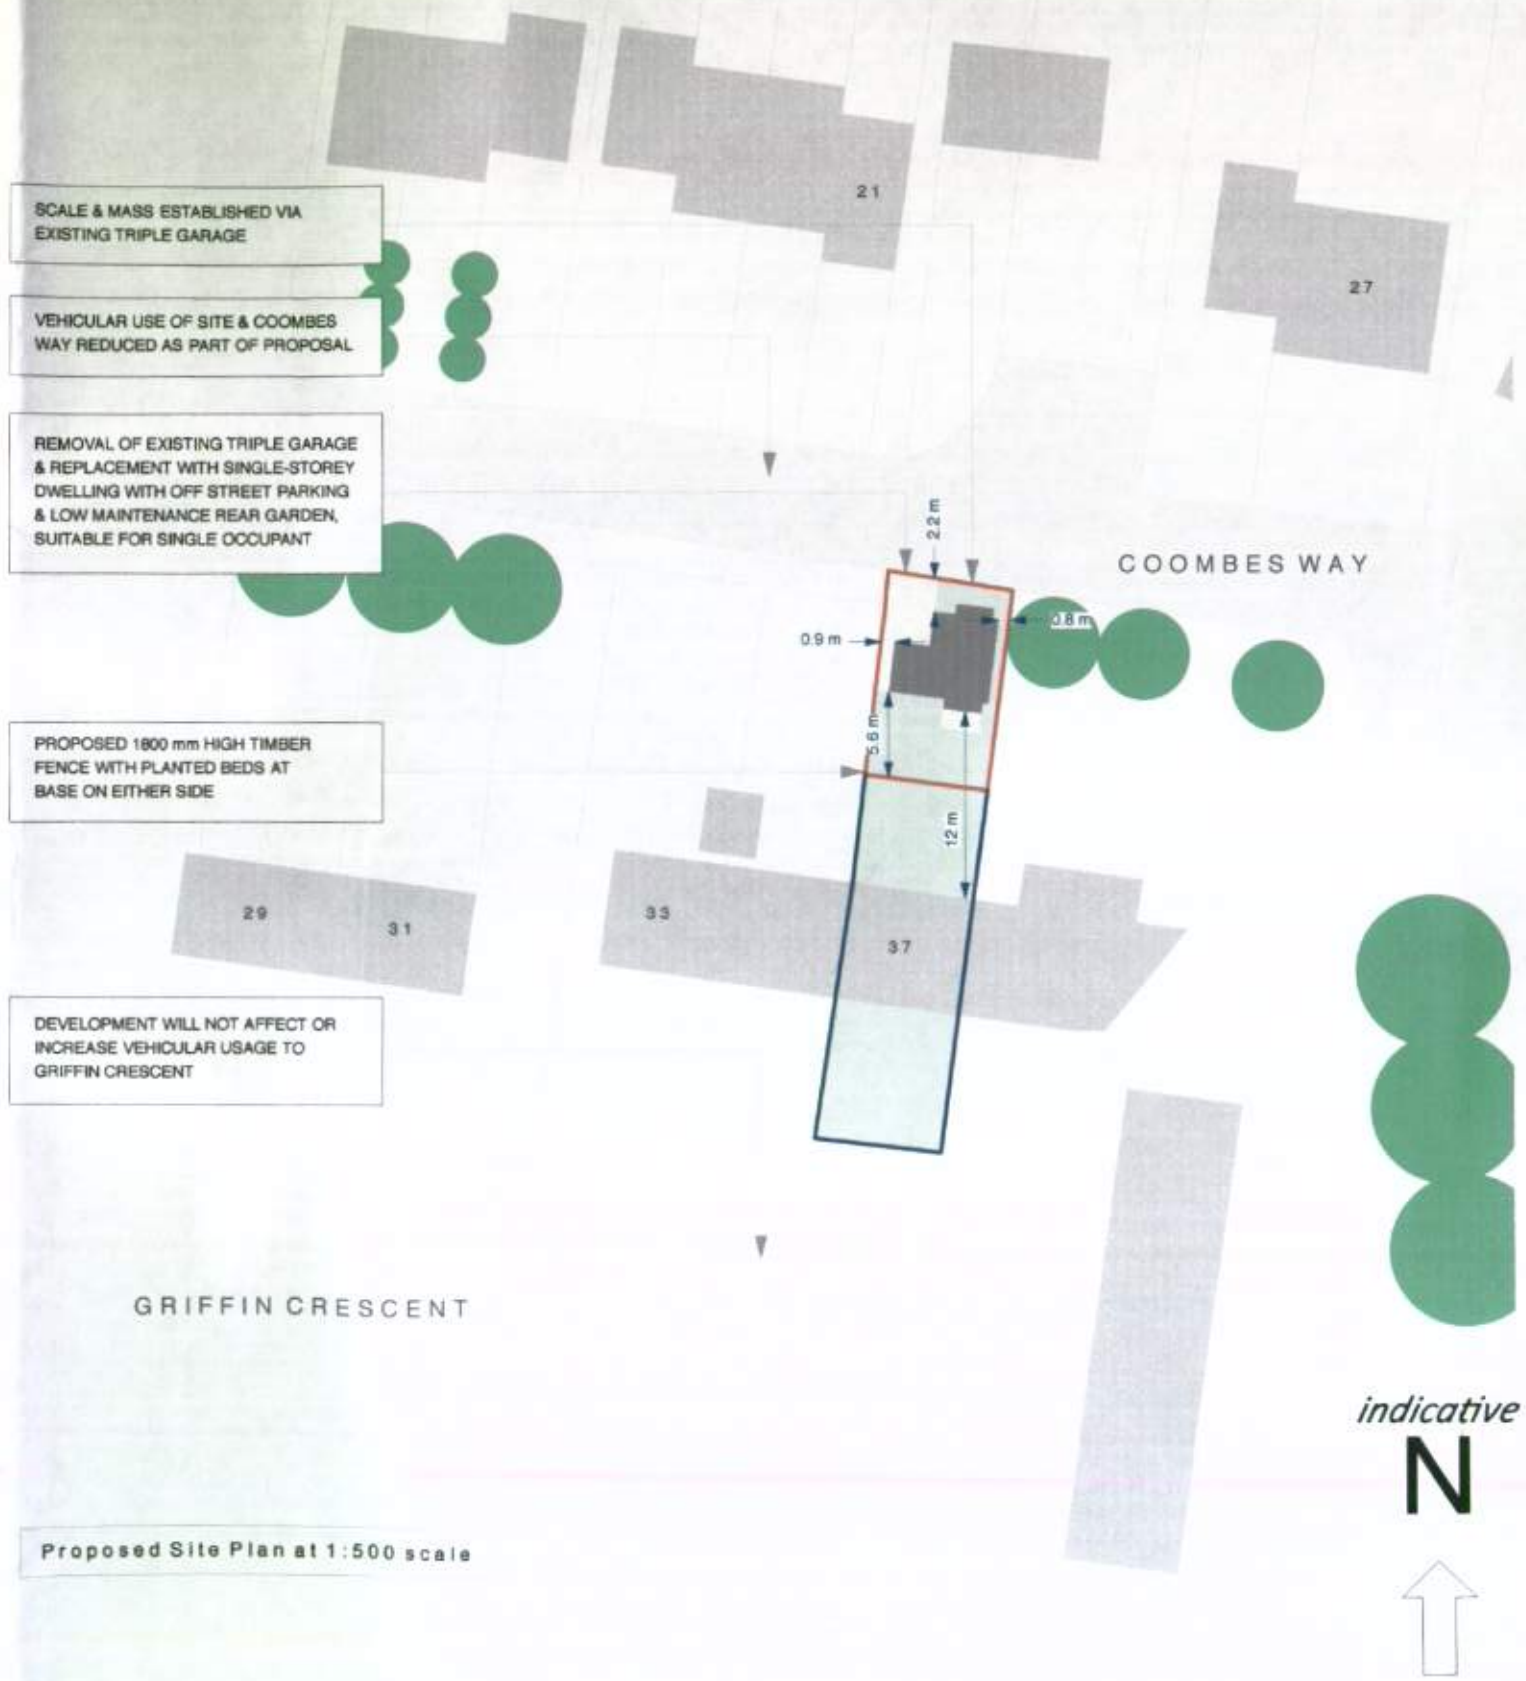

Proposed Site Plan at 1:500 scale