




Littlehampton Leisure Centre – Proposed External Façade Materials – West Elevation

 

M4
Aluminium Rainscreen
Cladding Composite Panel
Kingspan Benchmark Axis
Longspan Vertical
Colour Moonstone RAL
7035

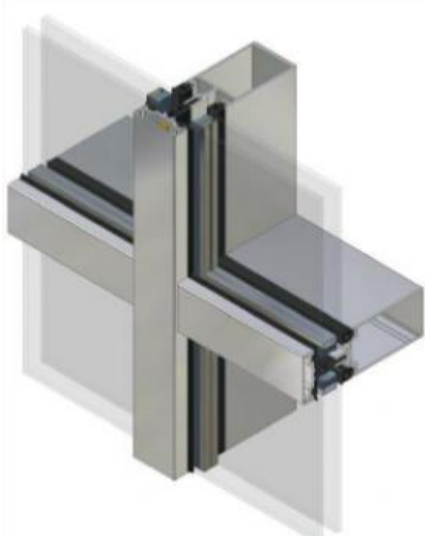

M6
Curtain Walling
Kawneer AA100 – 50mm
wide
Extruded Aluminium,
Polyester Powder Coated
RAL Grey TBC

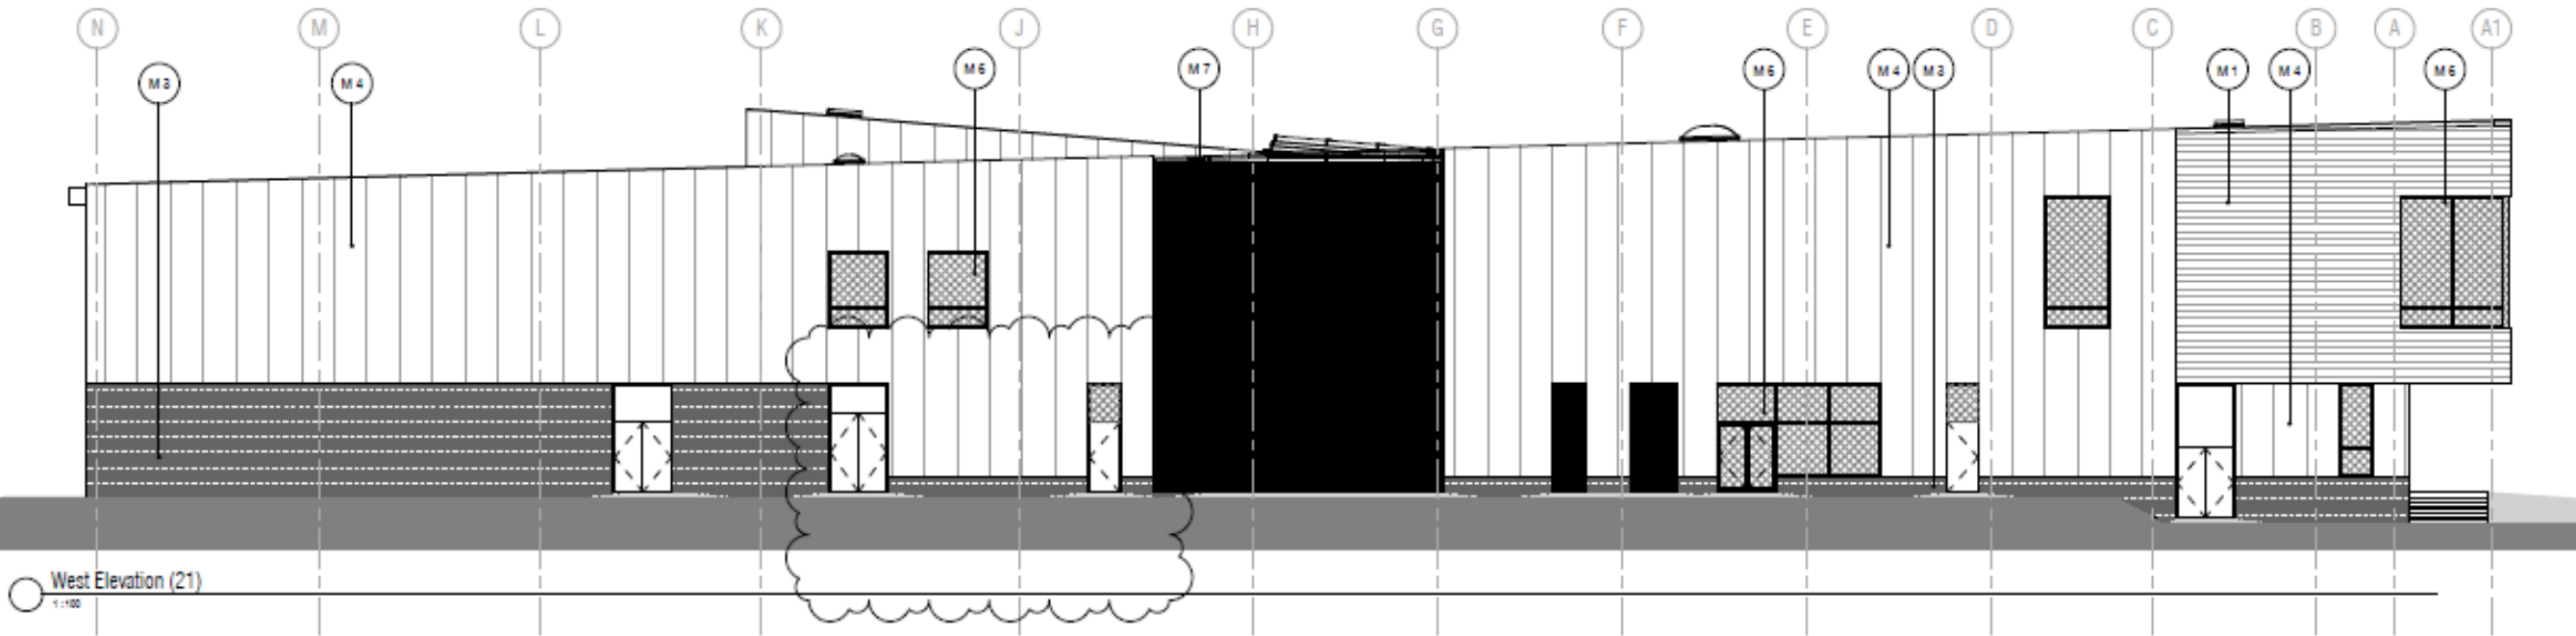

M3
Gebrik Brick Cladding
Aluminium Grisclair
Colour SR10-93
or
Ibstock Brick
Light Grey A5147A



M1
Horizontal Aluminium
Rainscreen Cladding Panel
Kingspan Benchmark
Metallic Interlocking
Horizontal Plank
Anodised look Colour C32


Littlehampton Leisure Centre – Proposed External Façade Materials – North Elevation




M3
Gebrik Brick Cladding
Aluminium Grisclair
Colour SR10-93



or
Ibstock Brick
Light Grey A5147A

 

M4
Aluminium Rainscreen
Cladding Composite Panel
Kingspan Benchmark Axis
Longspan Vertical
Colour Moonstone RAL 7035

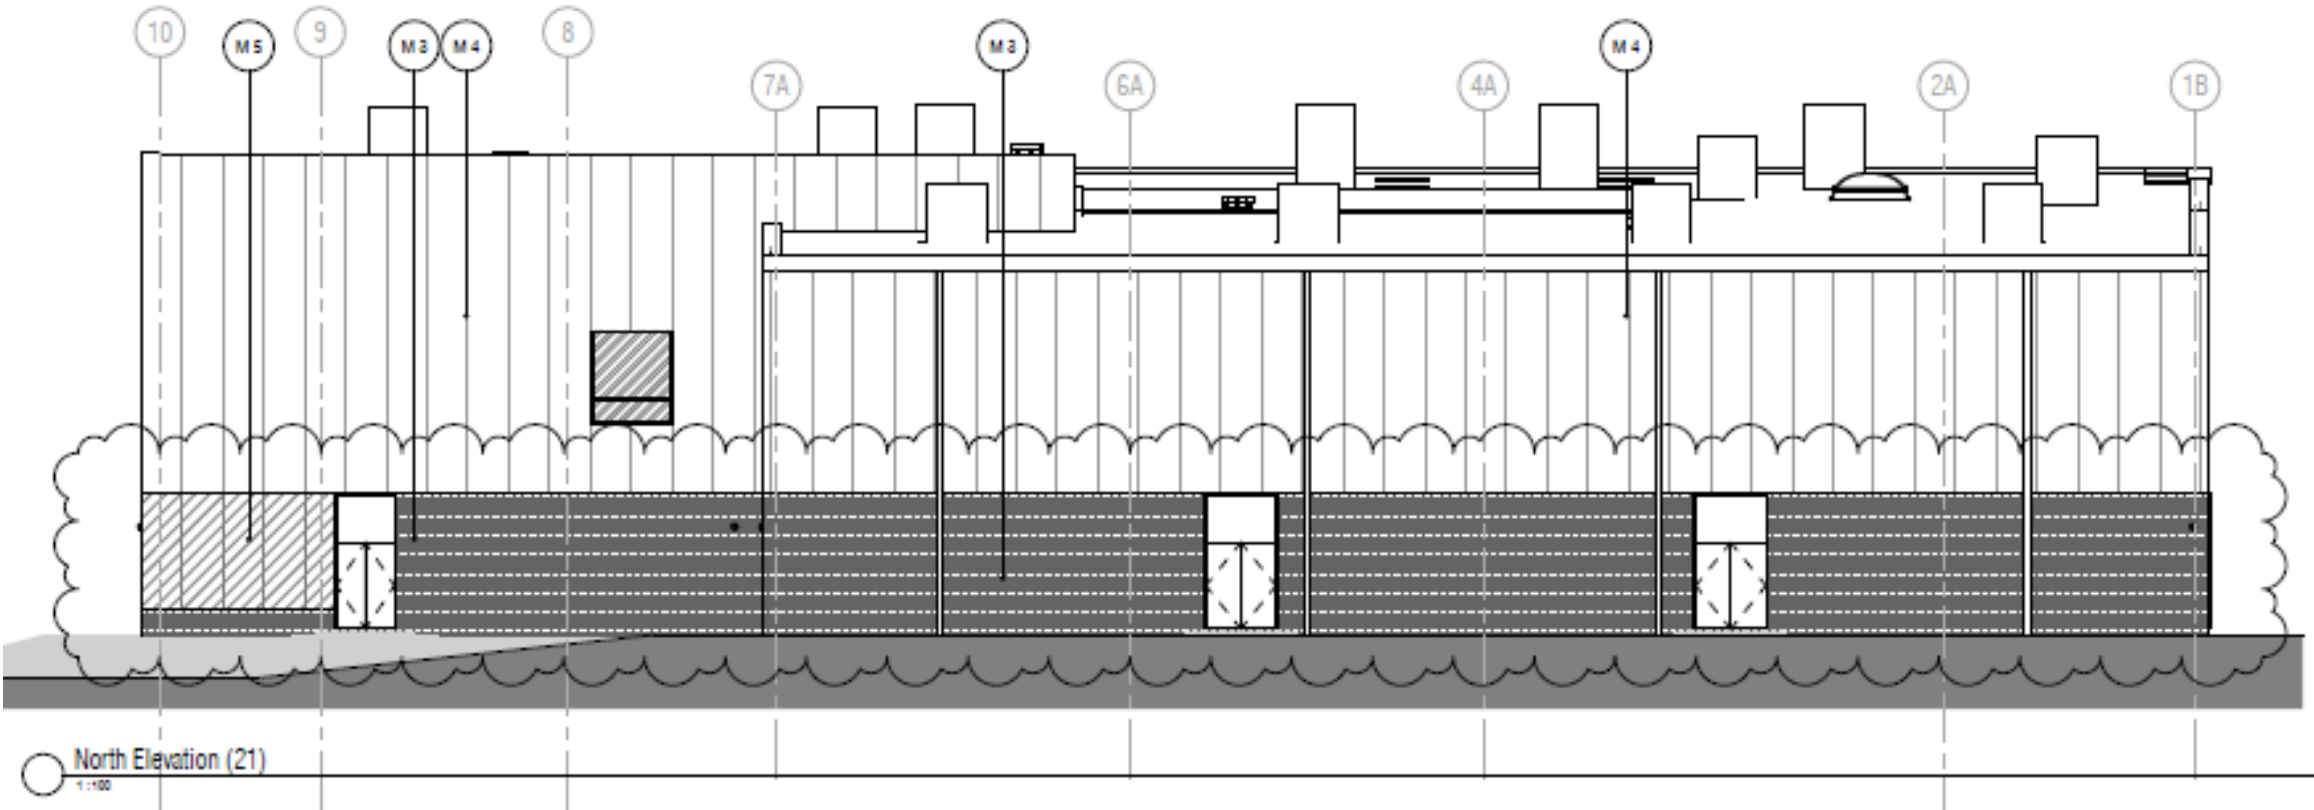


M5
ACM Rainscreen Panel
Polyester Powder Coated
Aluminium Grey XDLC040
Colour RAL9007


Littlehampton Leisure Centre – Proposed External Façade Materials – East Elevation



M1 and M2
Horizontal/Vertical Aluminium
Rainscreen Cladding Panel
Kingspan Benchmark Metallic
Interlocking Horizontal/
Vertical Plank
Anodised look Colour C32

 


M4
Aluminium Rainscreen
Cladding Composite Panel
Kingspan Benchmark Axis
Longspan Vertical
Colour Moonstone RAL
7035

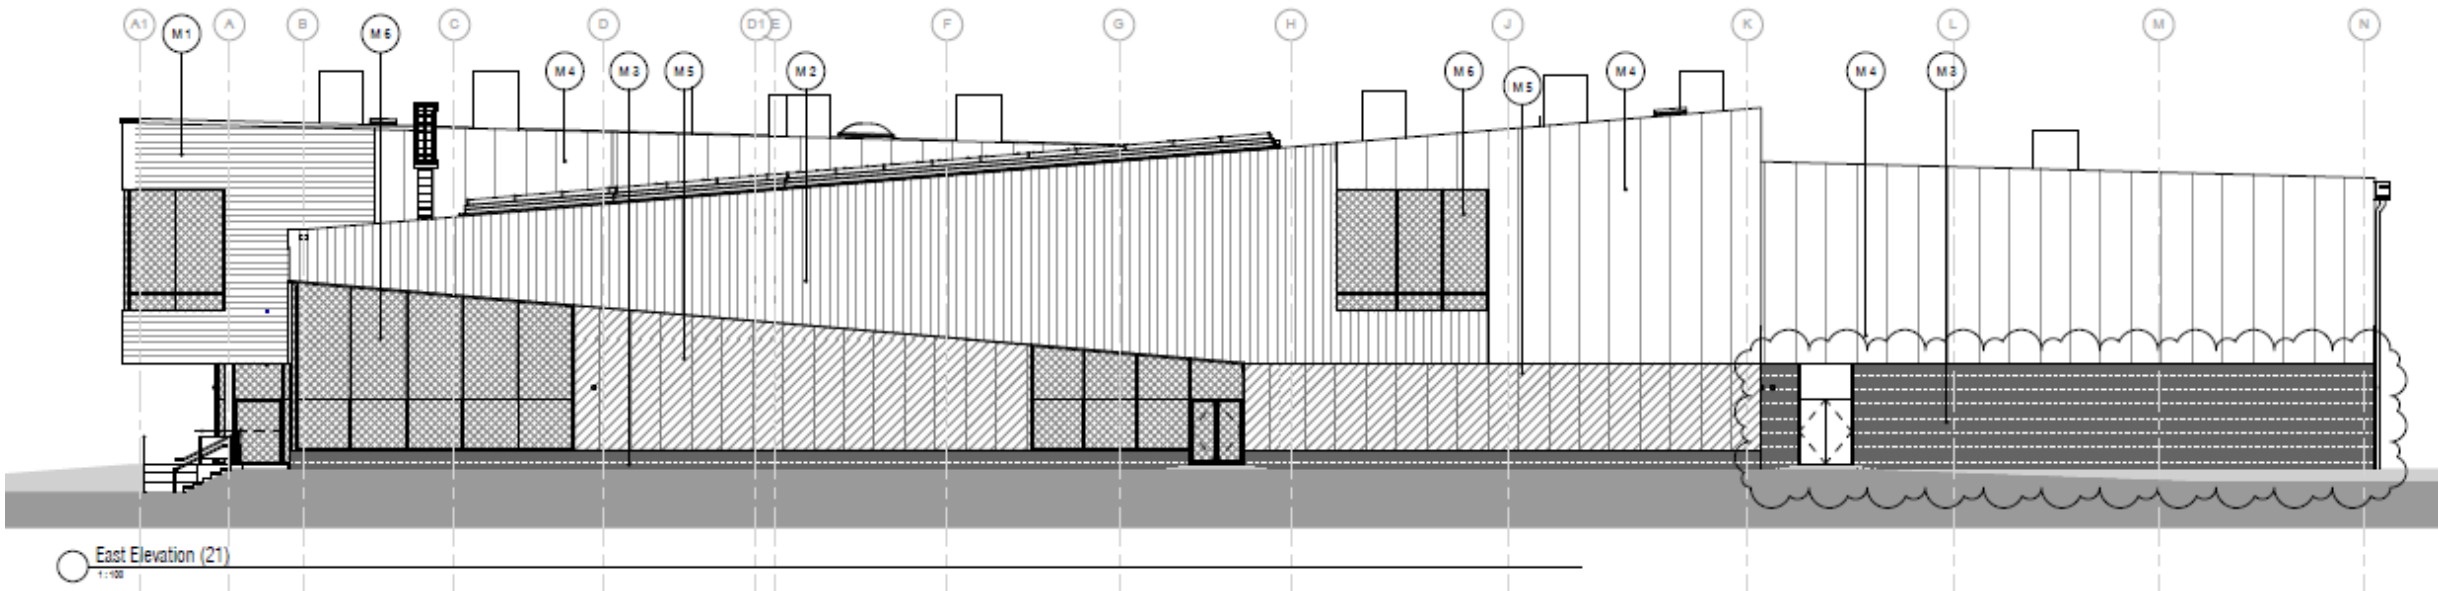

M3
Gebrik Brick
Cladding
Aluminium Grisclair
Colour SR10-93
or
Ibstock Brick
Light Grey A5147A



M5
ACM Rainscreen
Panel
Polyester
Powder Coated
Aluminium Grey
XDLC040 Colour
RAL9007

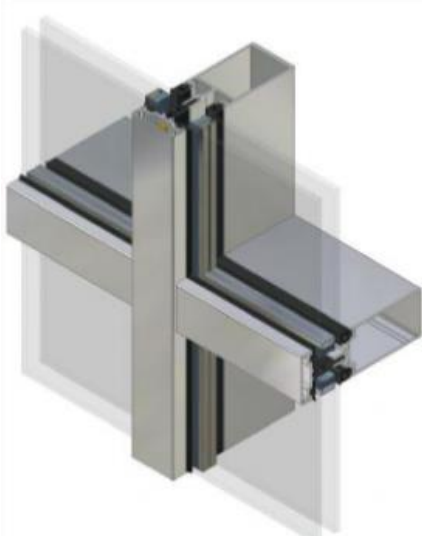

M6
Curtain Walling
Kawneer AA100 –
50mm wide
Extruded
Aluminium,
Polyester Powder
Coated
RAL Grey TBC


Littlehampton Leisure Centre – Proposed External Façade Materials – South Elevation



M1 and M2
Horizontal/Vertical Aluminium
Rainscreen Cladding Panel
Kingspan Benchmark Metallic
Interlocking Horizontal/ Vertical
Plank
Anodised look Colour C32




M4
Aluminium Rainscreen
Cladding Composite Panel
Kingspan Benchmark Axis
Longspan Vertical
Colour Moonstone RAL 7035

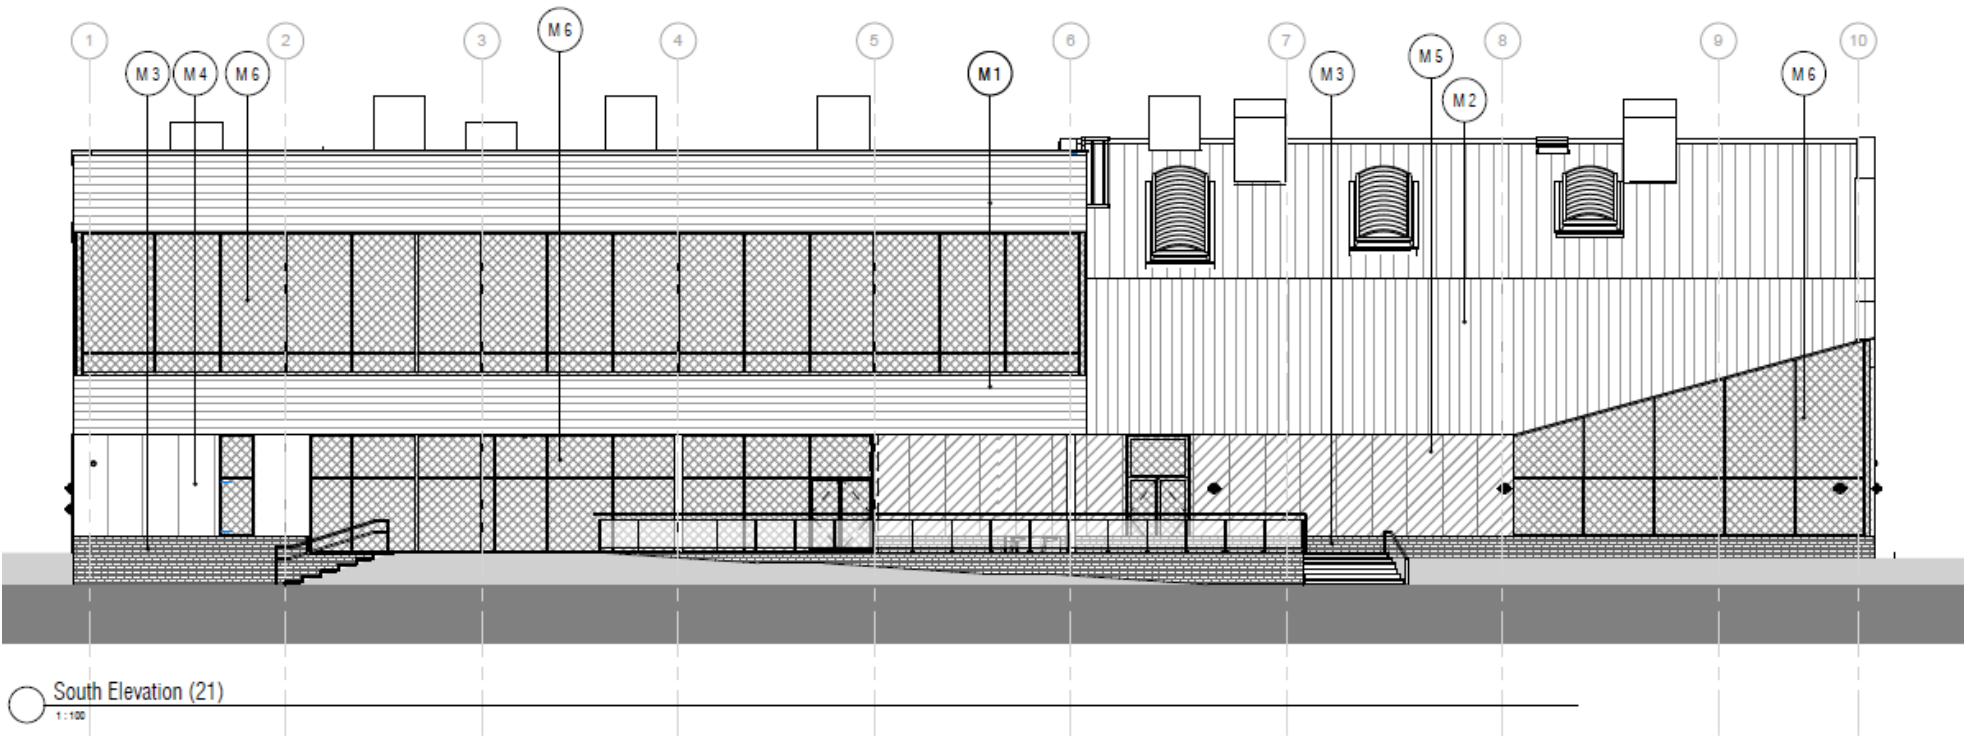

M3
Gebrik Brick
Cladding
Aluminium Grisclair
Colour SR10-93
or
Ibstock Brick
Light Grey A5147A




M5
ACM Rainscreen
Panel
Polyester Powder
Coated
Aluminium Grey
XDLC040 Colour
RAL9007

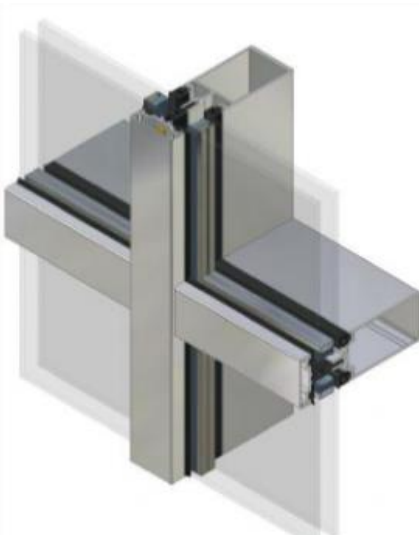


M6
Curtain Walling
Kawneer AA100
– 50mm wide
Extruded
Aluminium,
Polyester
Powder Coated
RAL Grey TBC

Littlehampton Leisure Centre – Proposed External Façade Materials – Roof

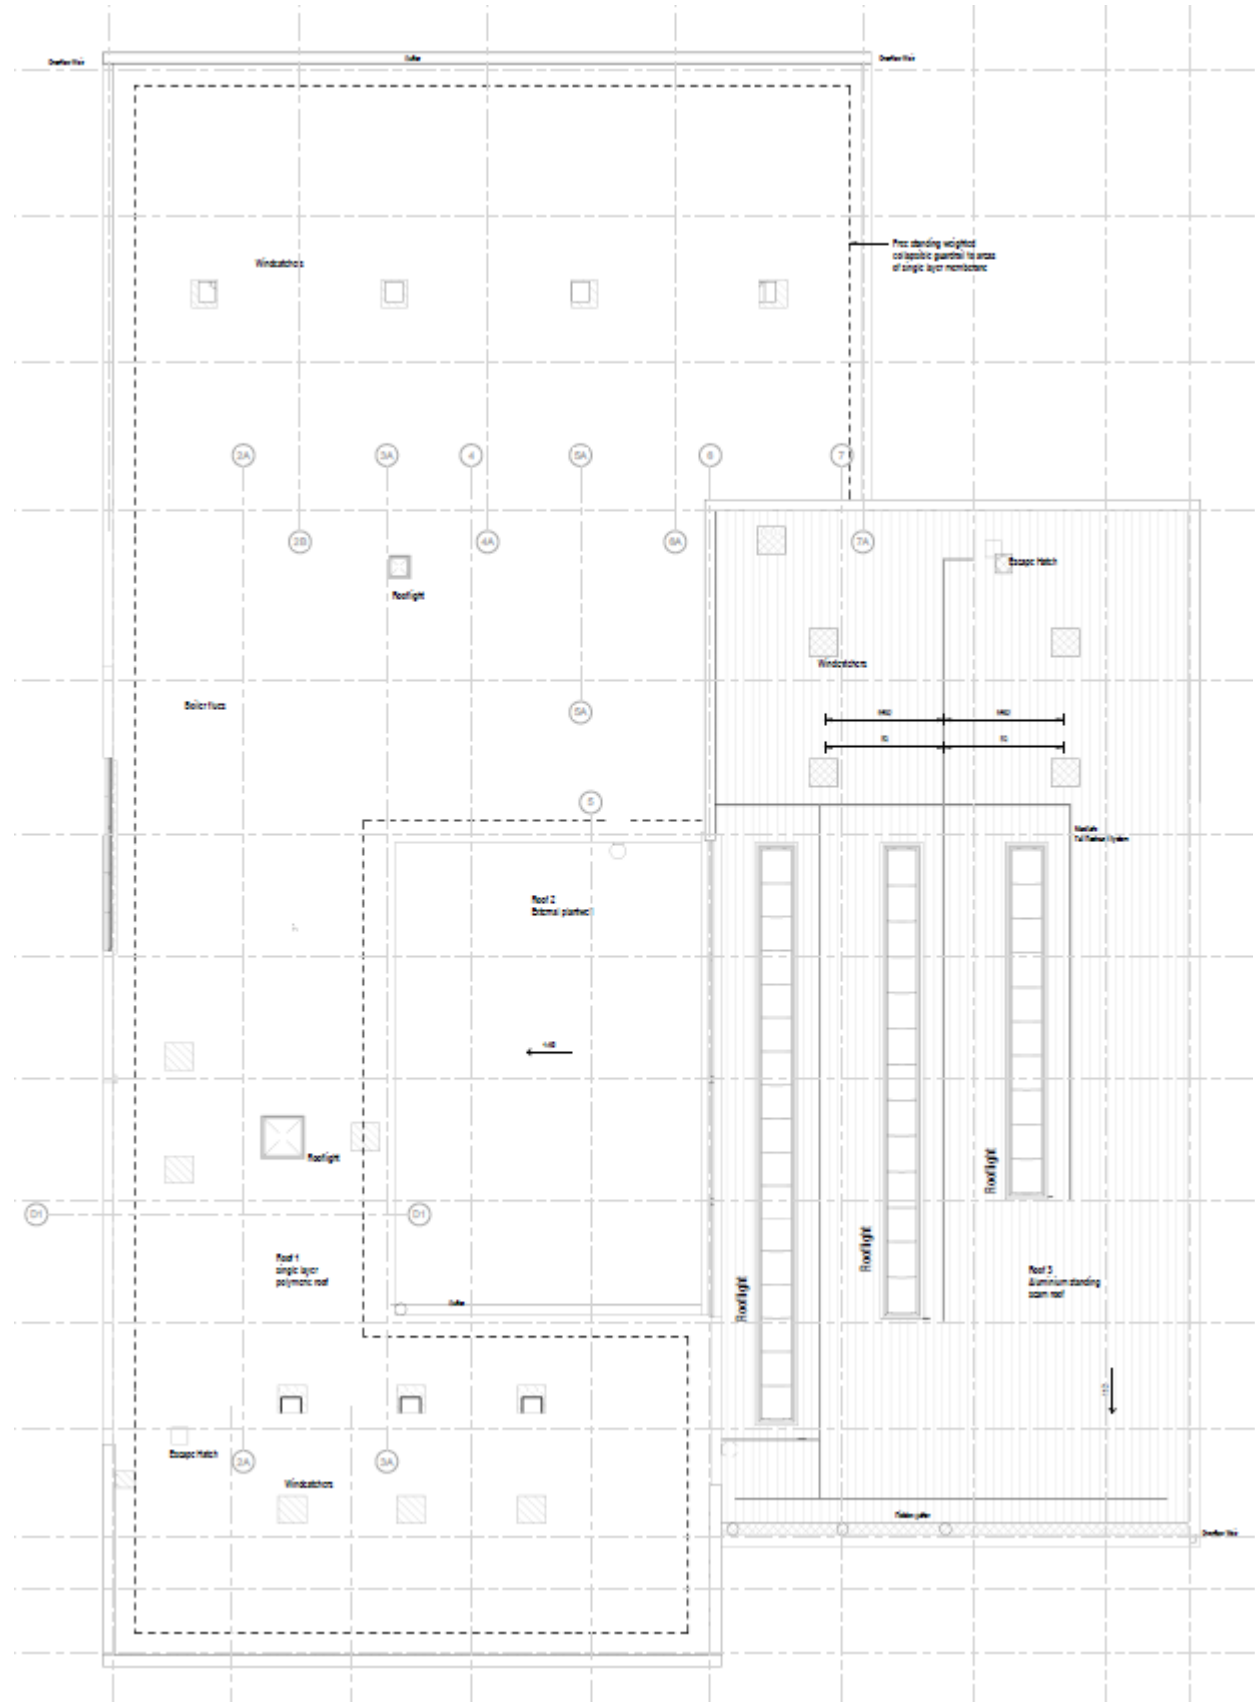

Roof 1
Single layer polymeric roof
(western roof)
IKO Armourplan PVC
Slate Grey RAL 7015

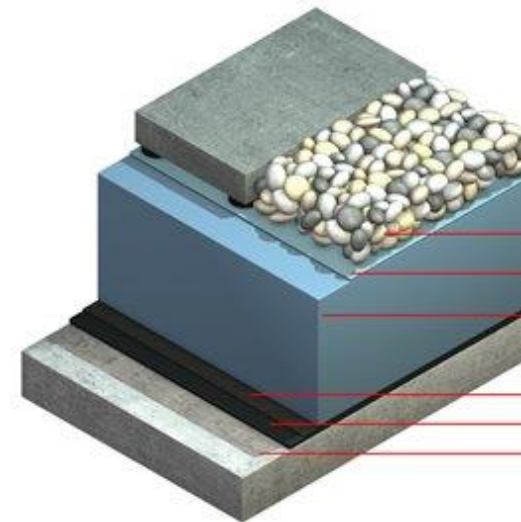

Roof 2
Hot melt roof (plant well)
IKO PermaTEC Ecowrap Hot
Melt System



Roof 3
Standing seam roof
(eastern roof)
BEMO N50 Standing Seam
Aluminium Roof, Stucco
Embossed Mill Finish