




ARUN DISTRICT COUNCIL				
No.	LU	234	08	
REFERENCE				

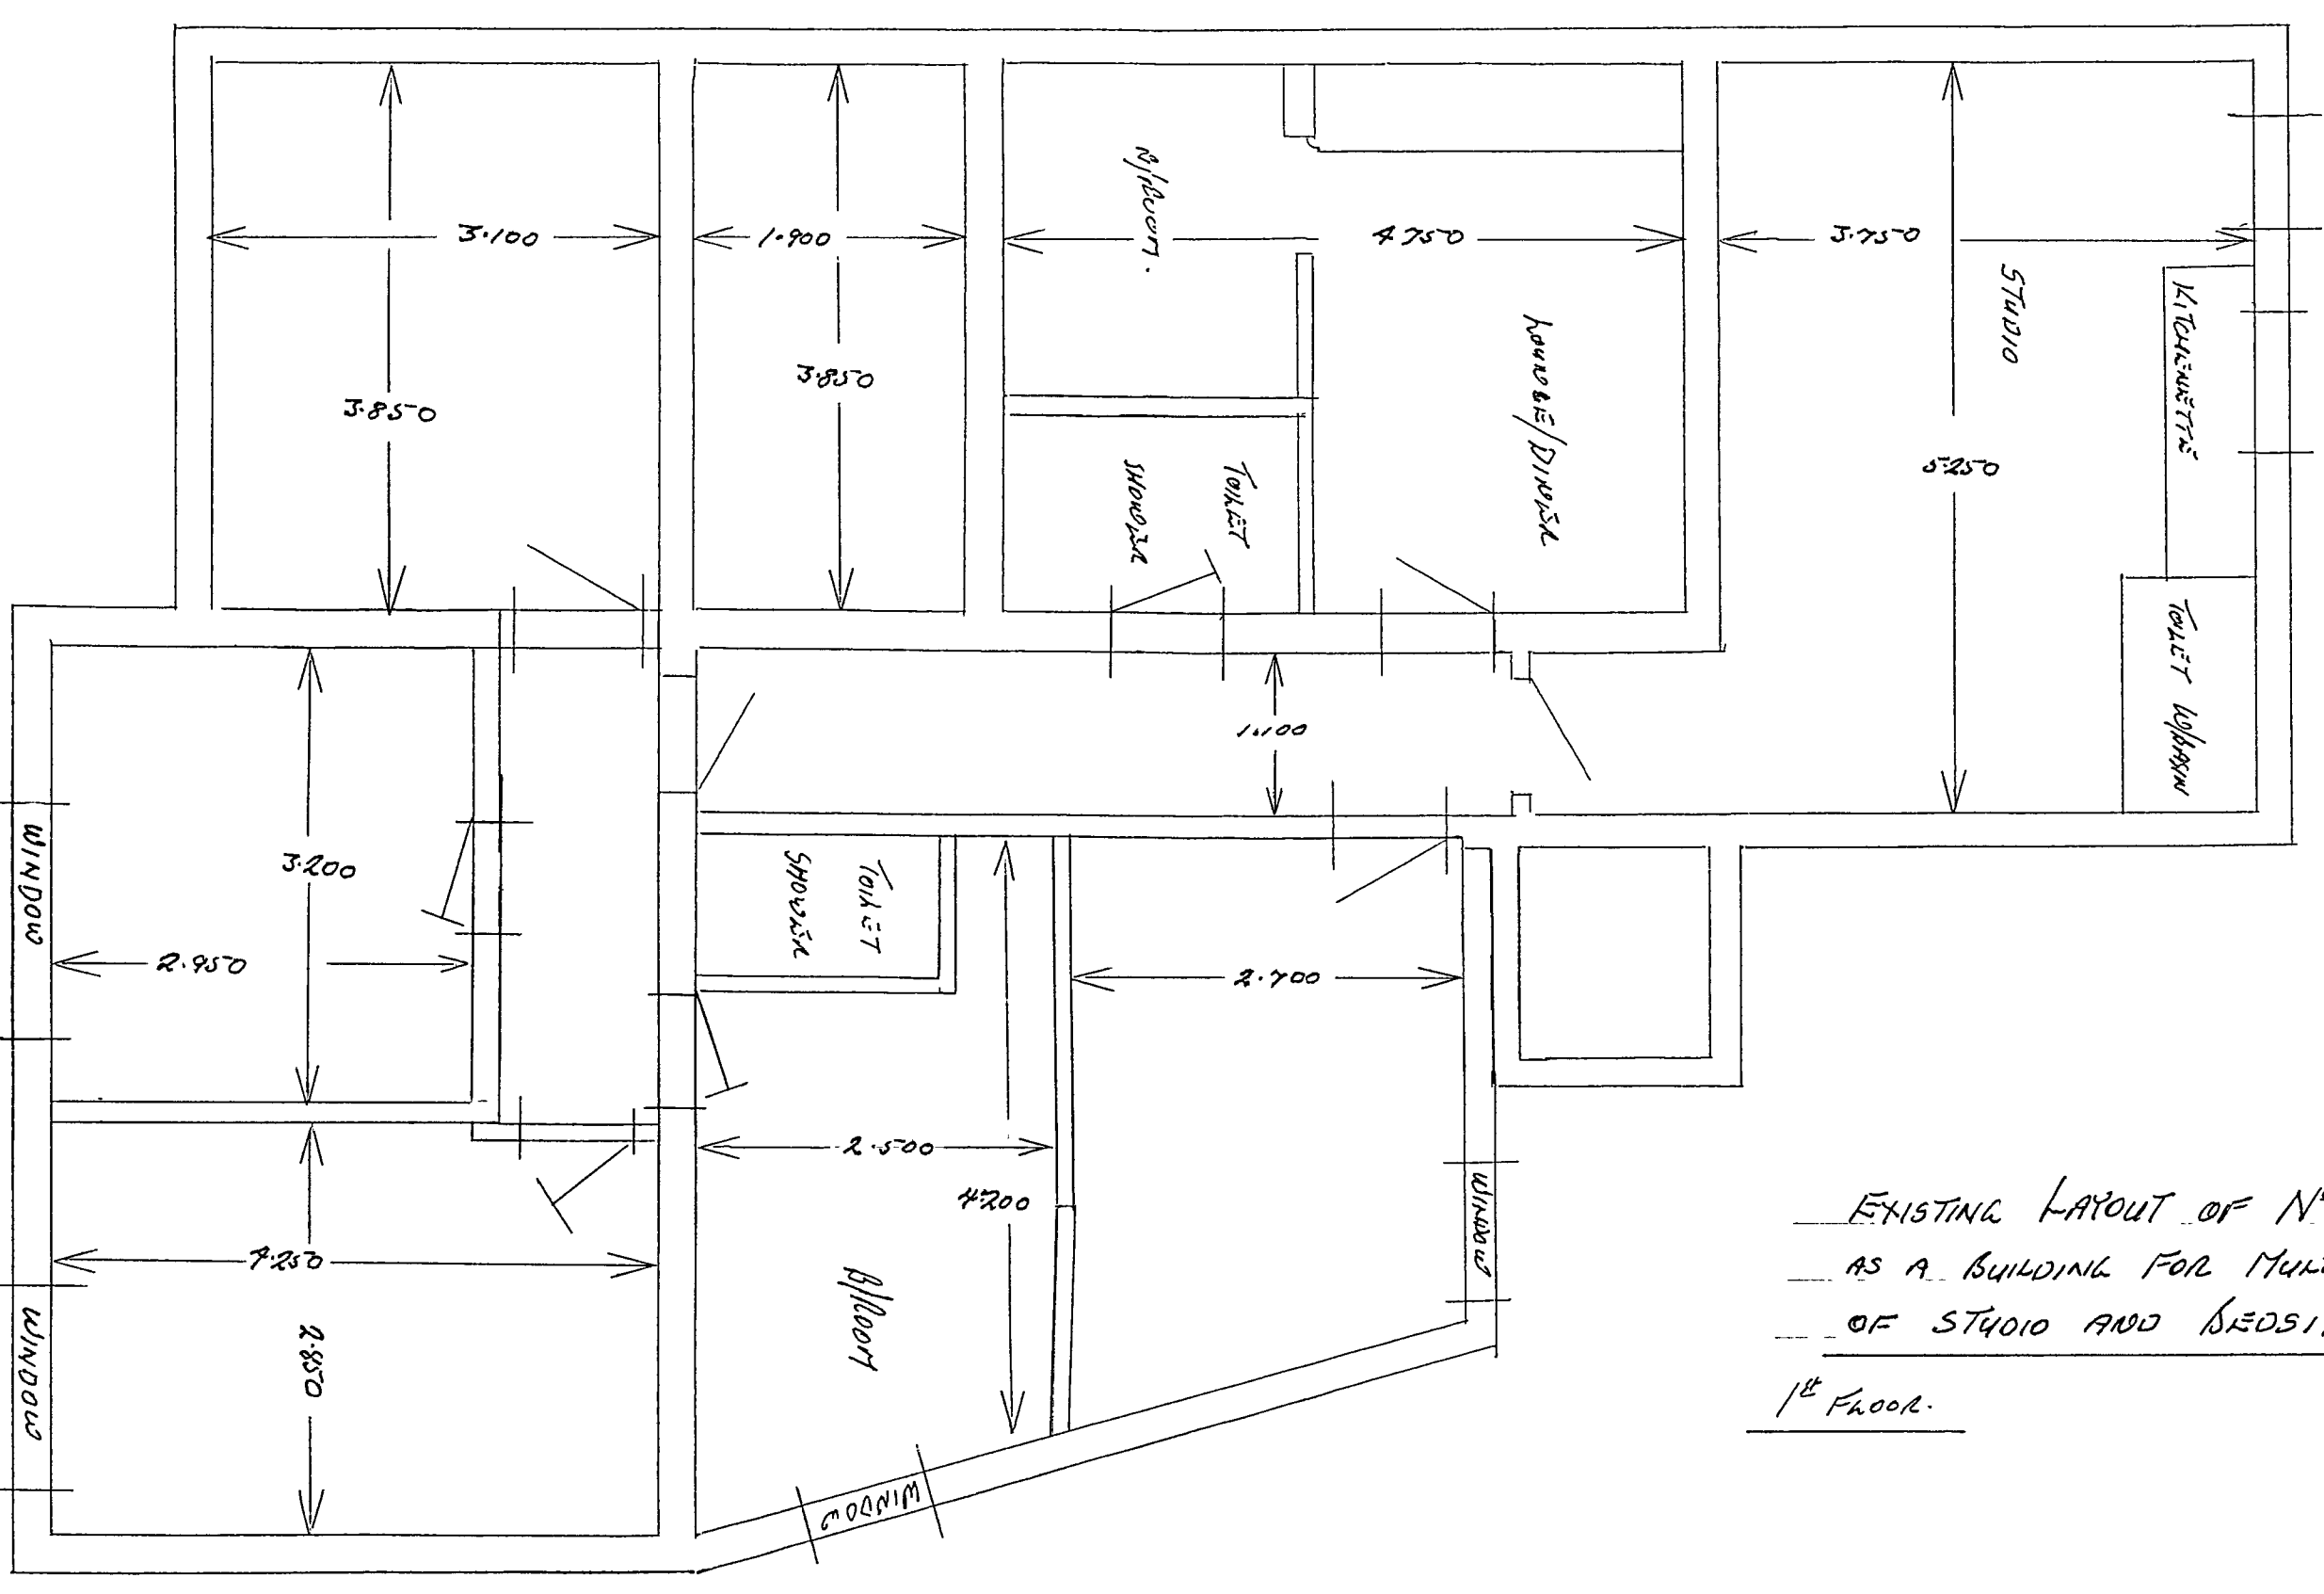

EXISTING LAYOUT OF N°3 RIVER ROAD LITTLEHAMPTON.
AS A BUILDING FOR MULTI-OCCUPANCY MADE UP
OF STUDIO AND BEDSIT ACCOMMODATION.
1st Floor.

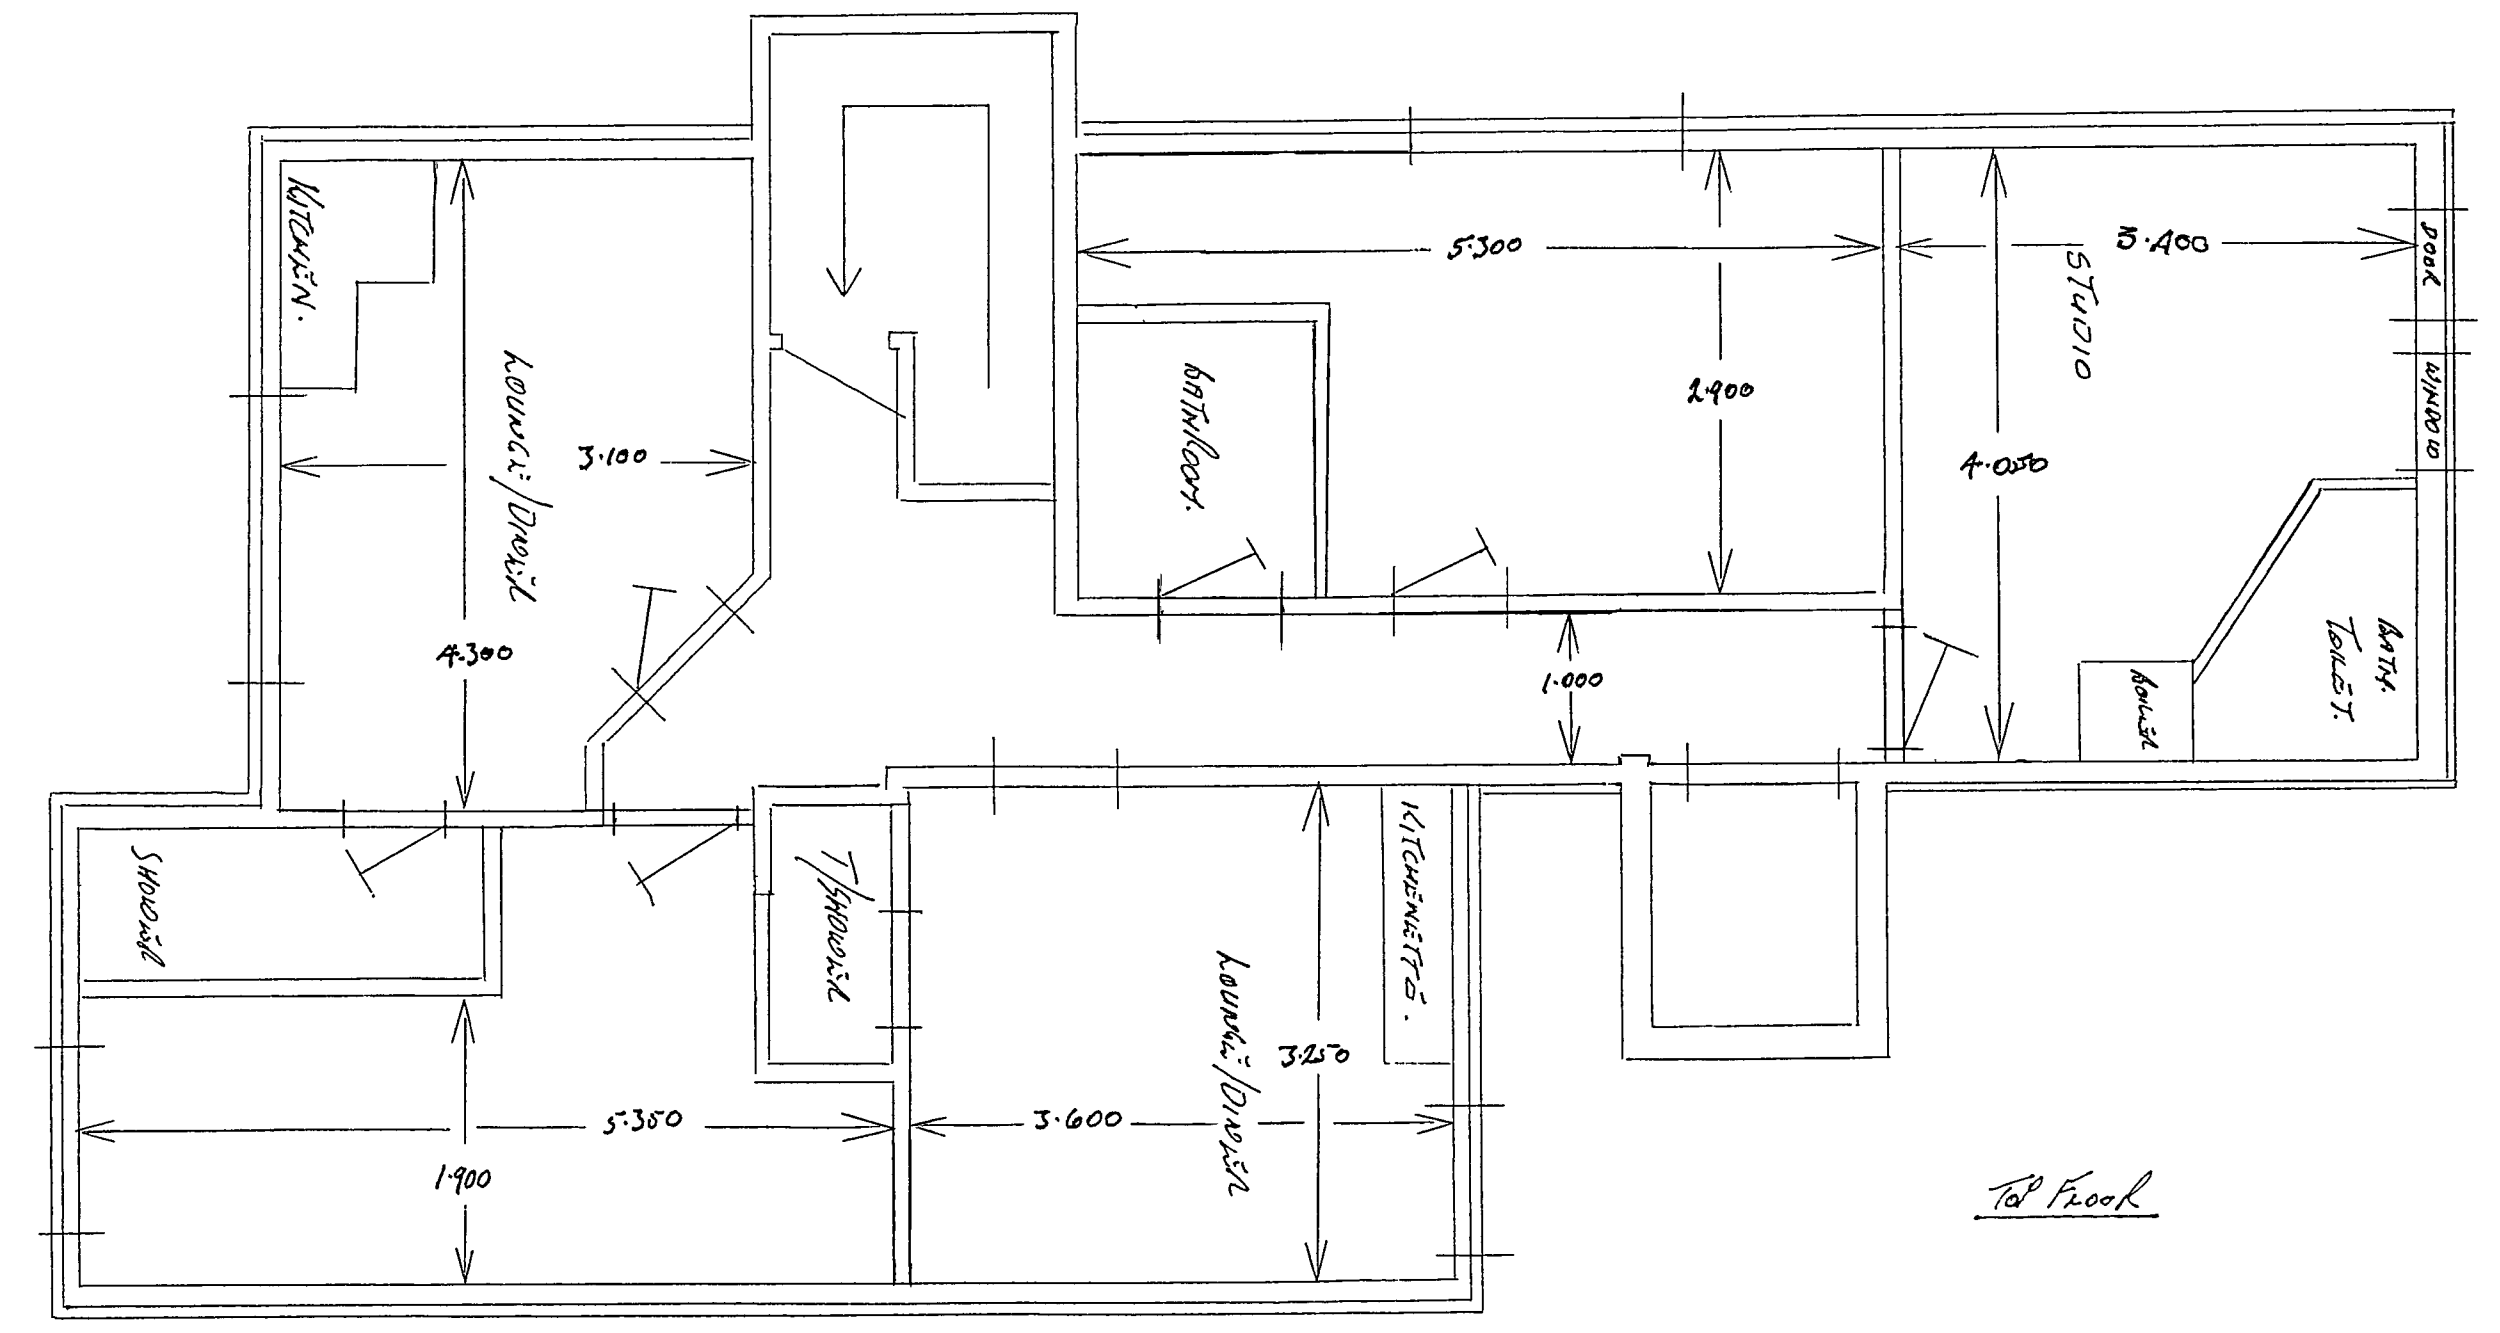

2nd Floor

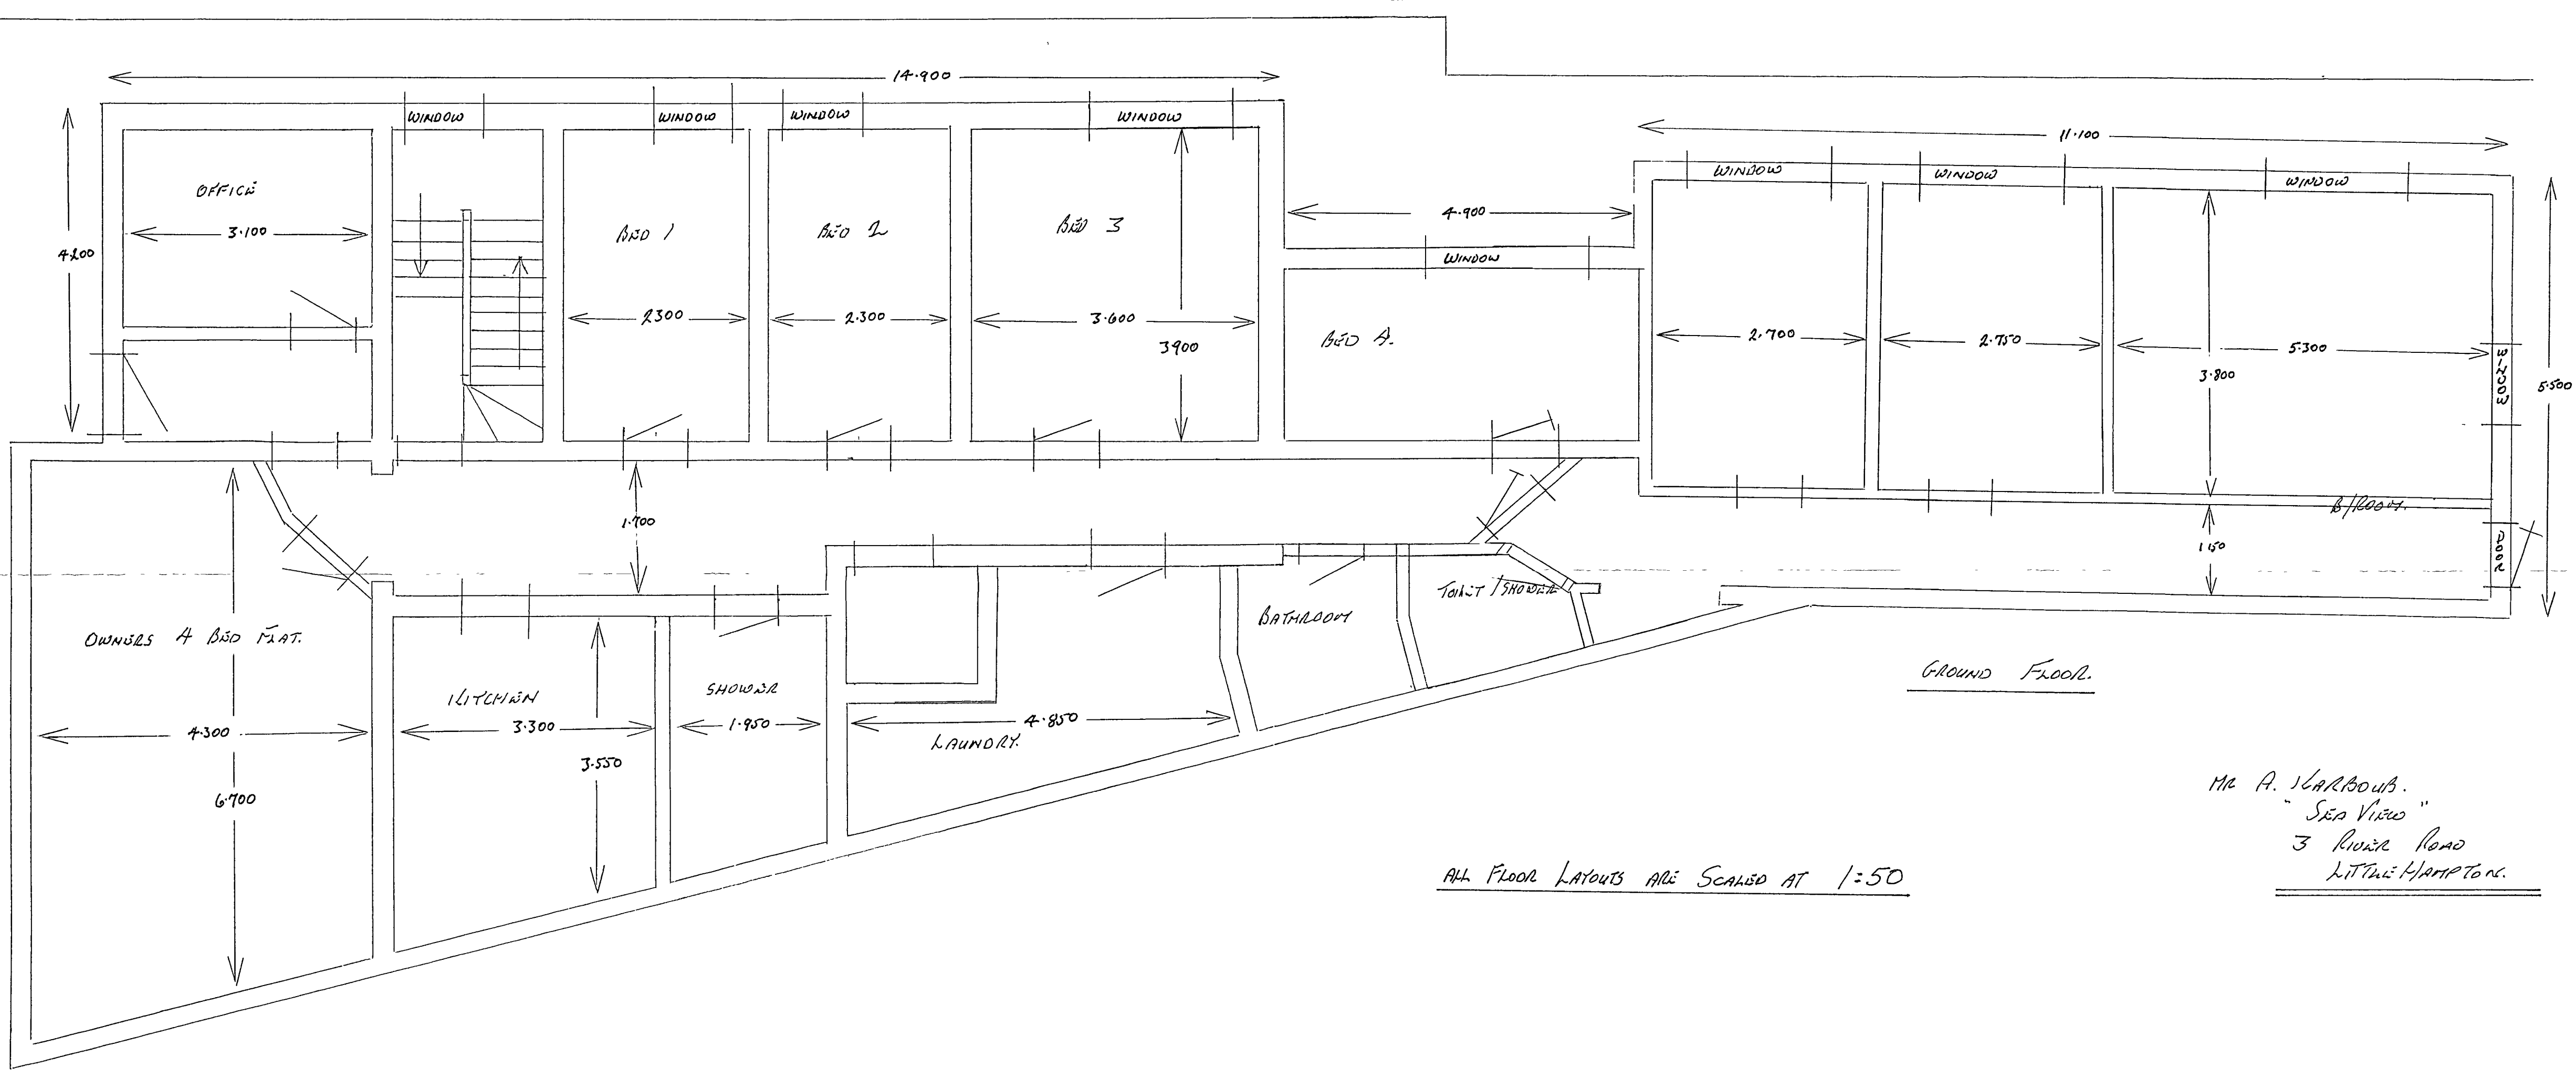

GROUND FLOOR.

ALL FLOOR LAYOUTS ARE SCALED AT 1:50

MR A. HARBORNS.
"Sea View"
3 River Road
LITTLEHAMPTON.