



2.6


ARUN DISTRICT COUNCIL			
No.	LU	234	08
REF: 15			

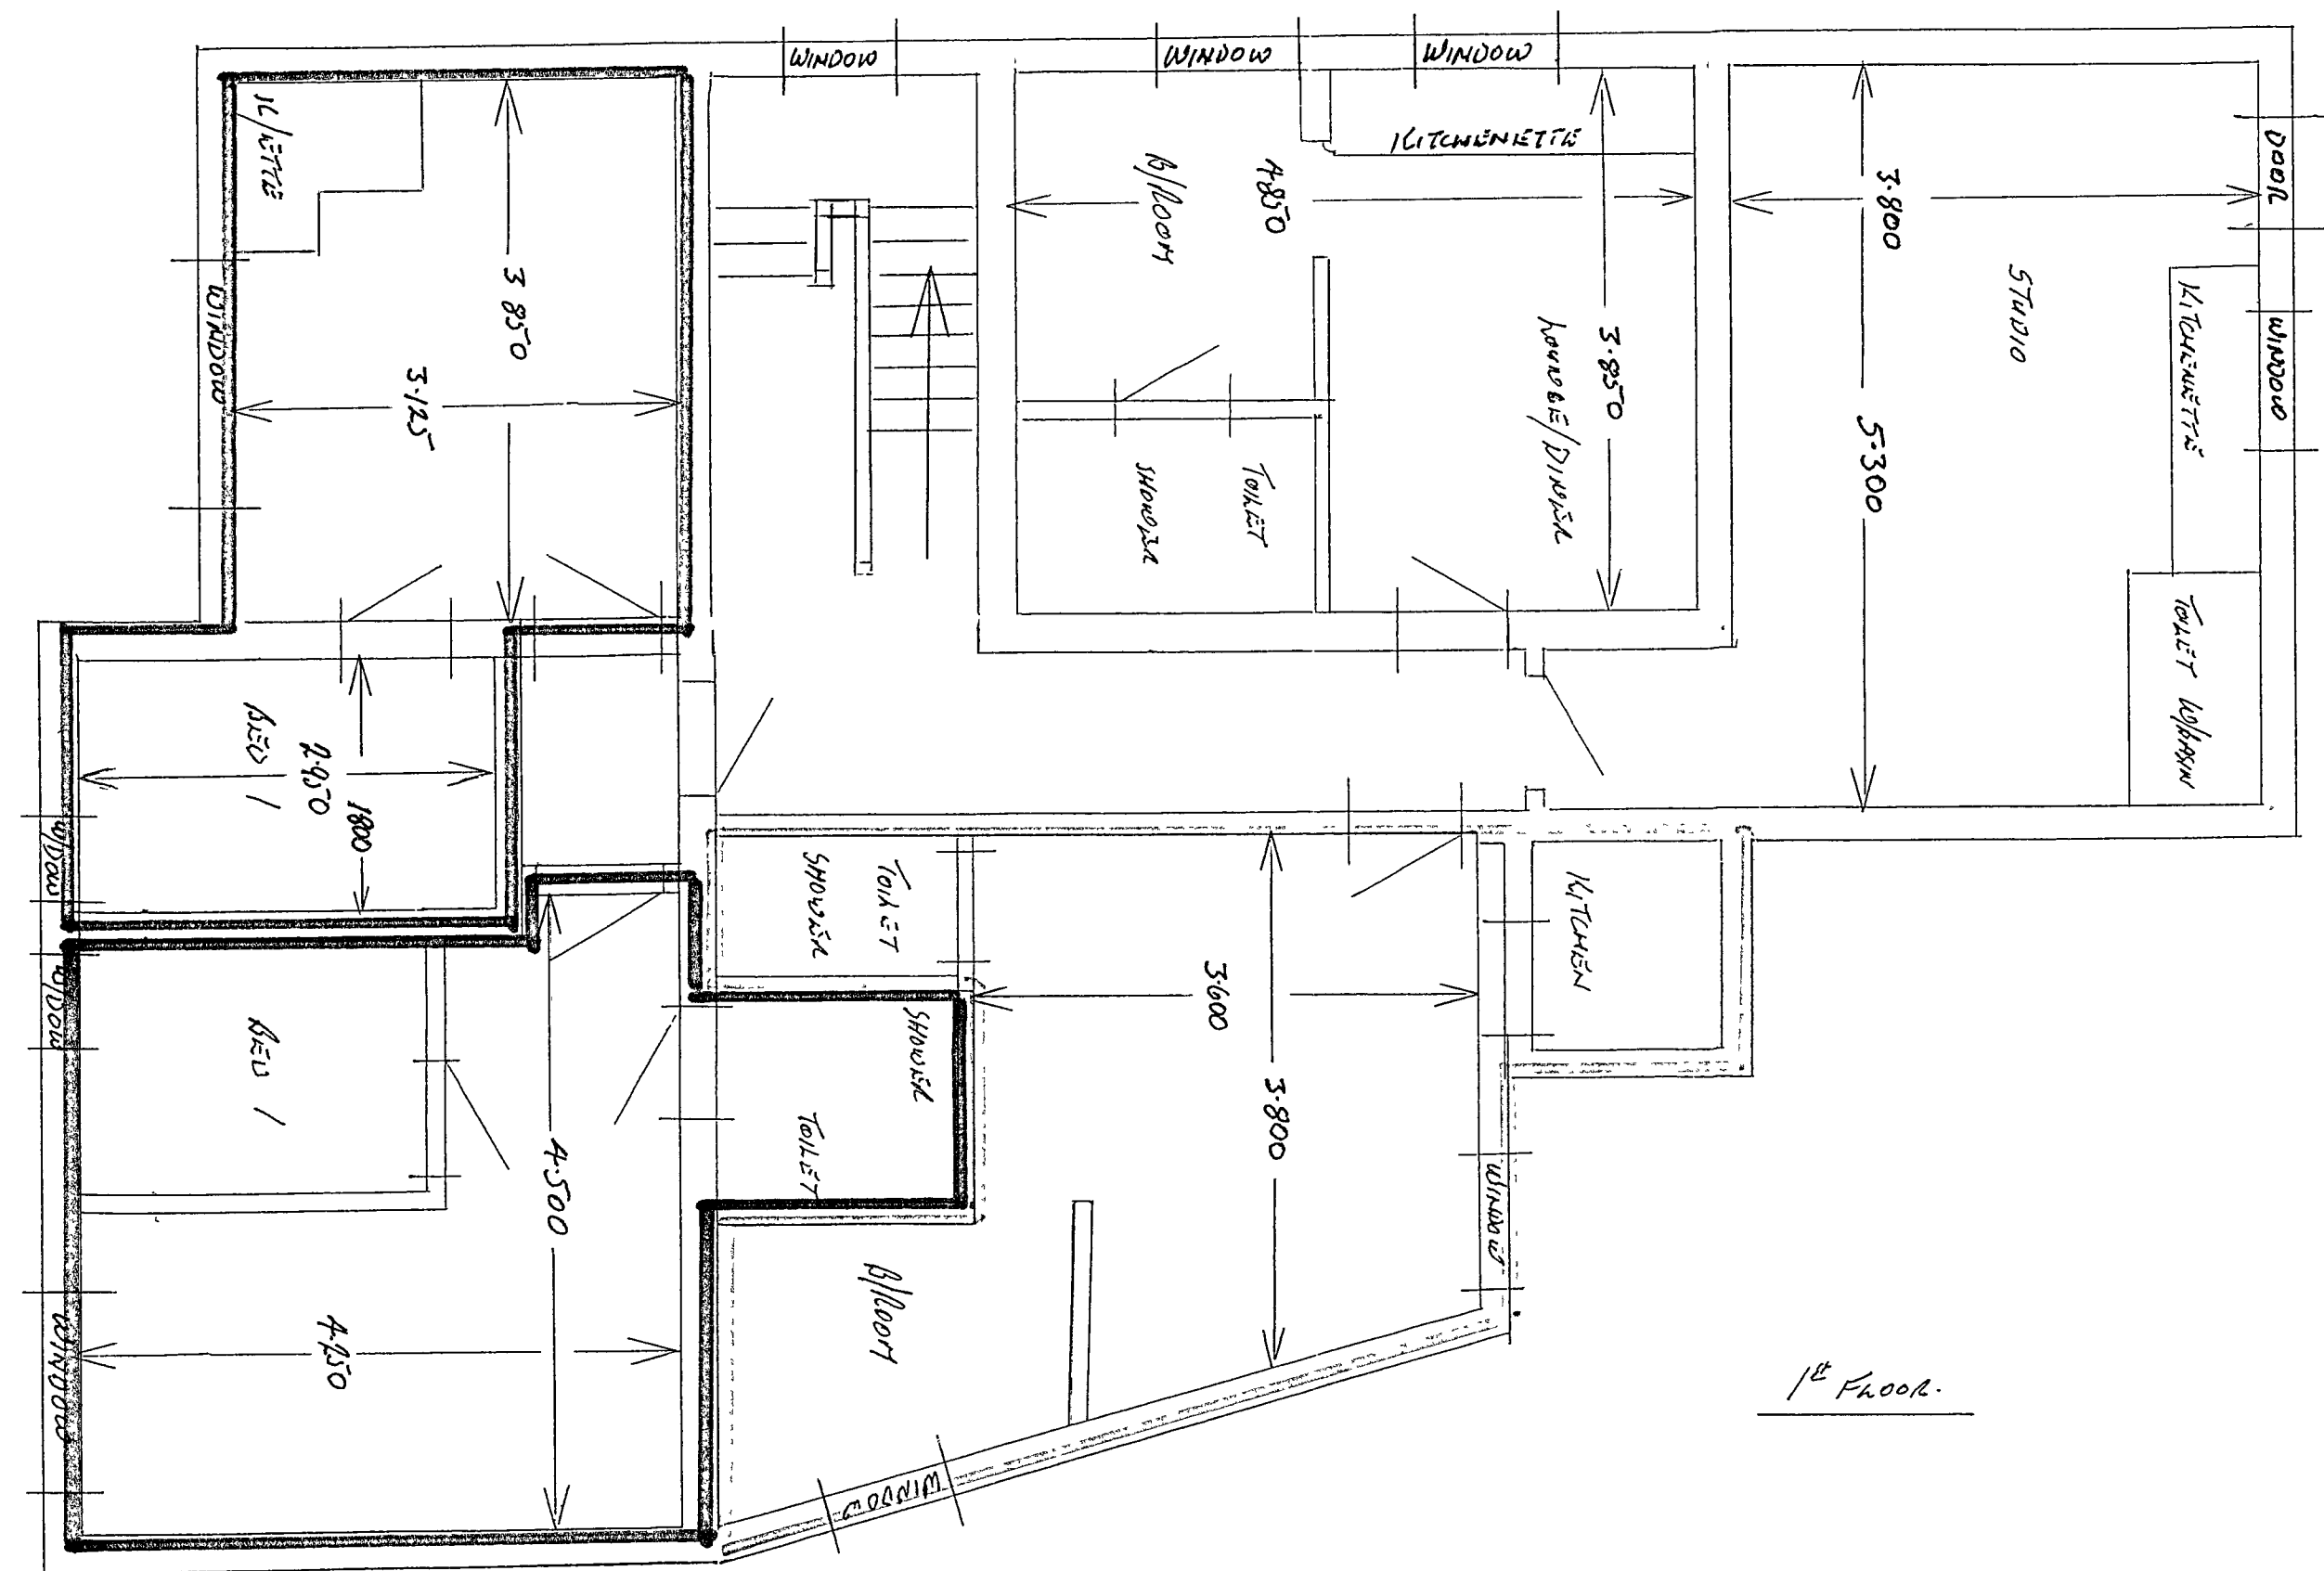

1st Floor.

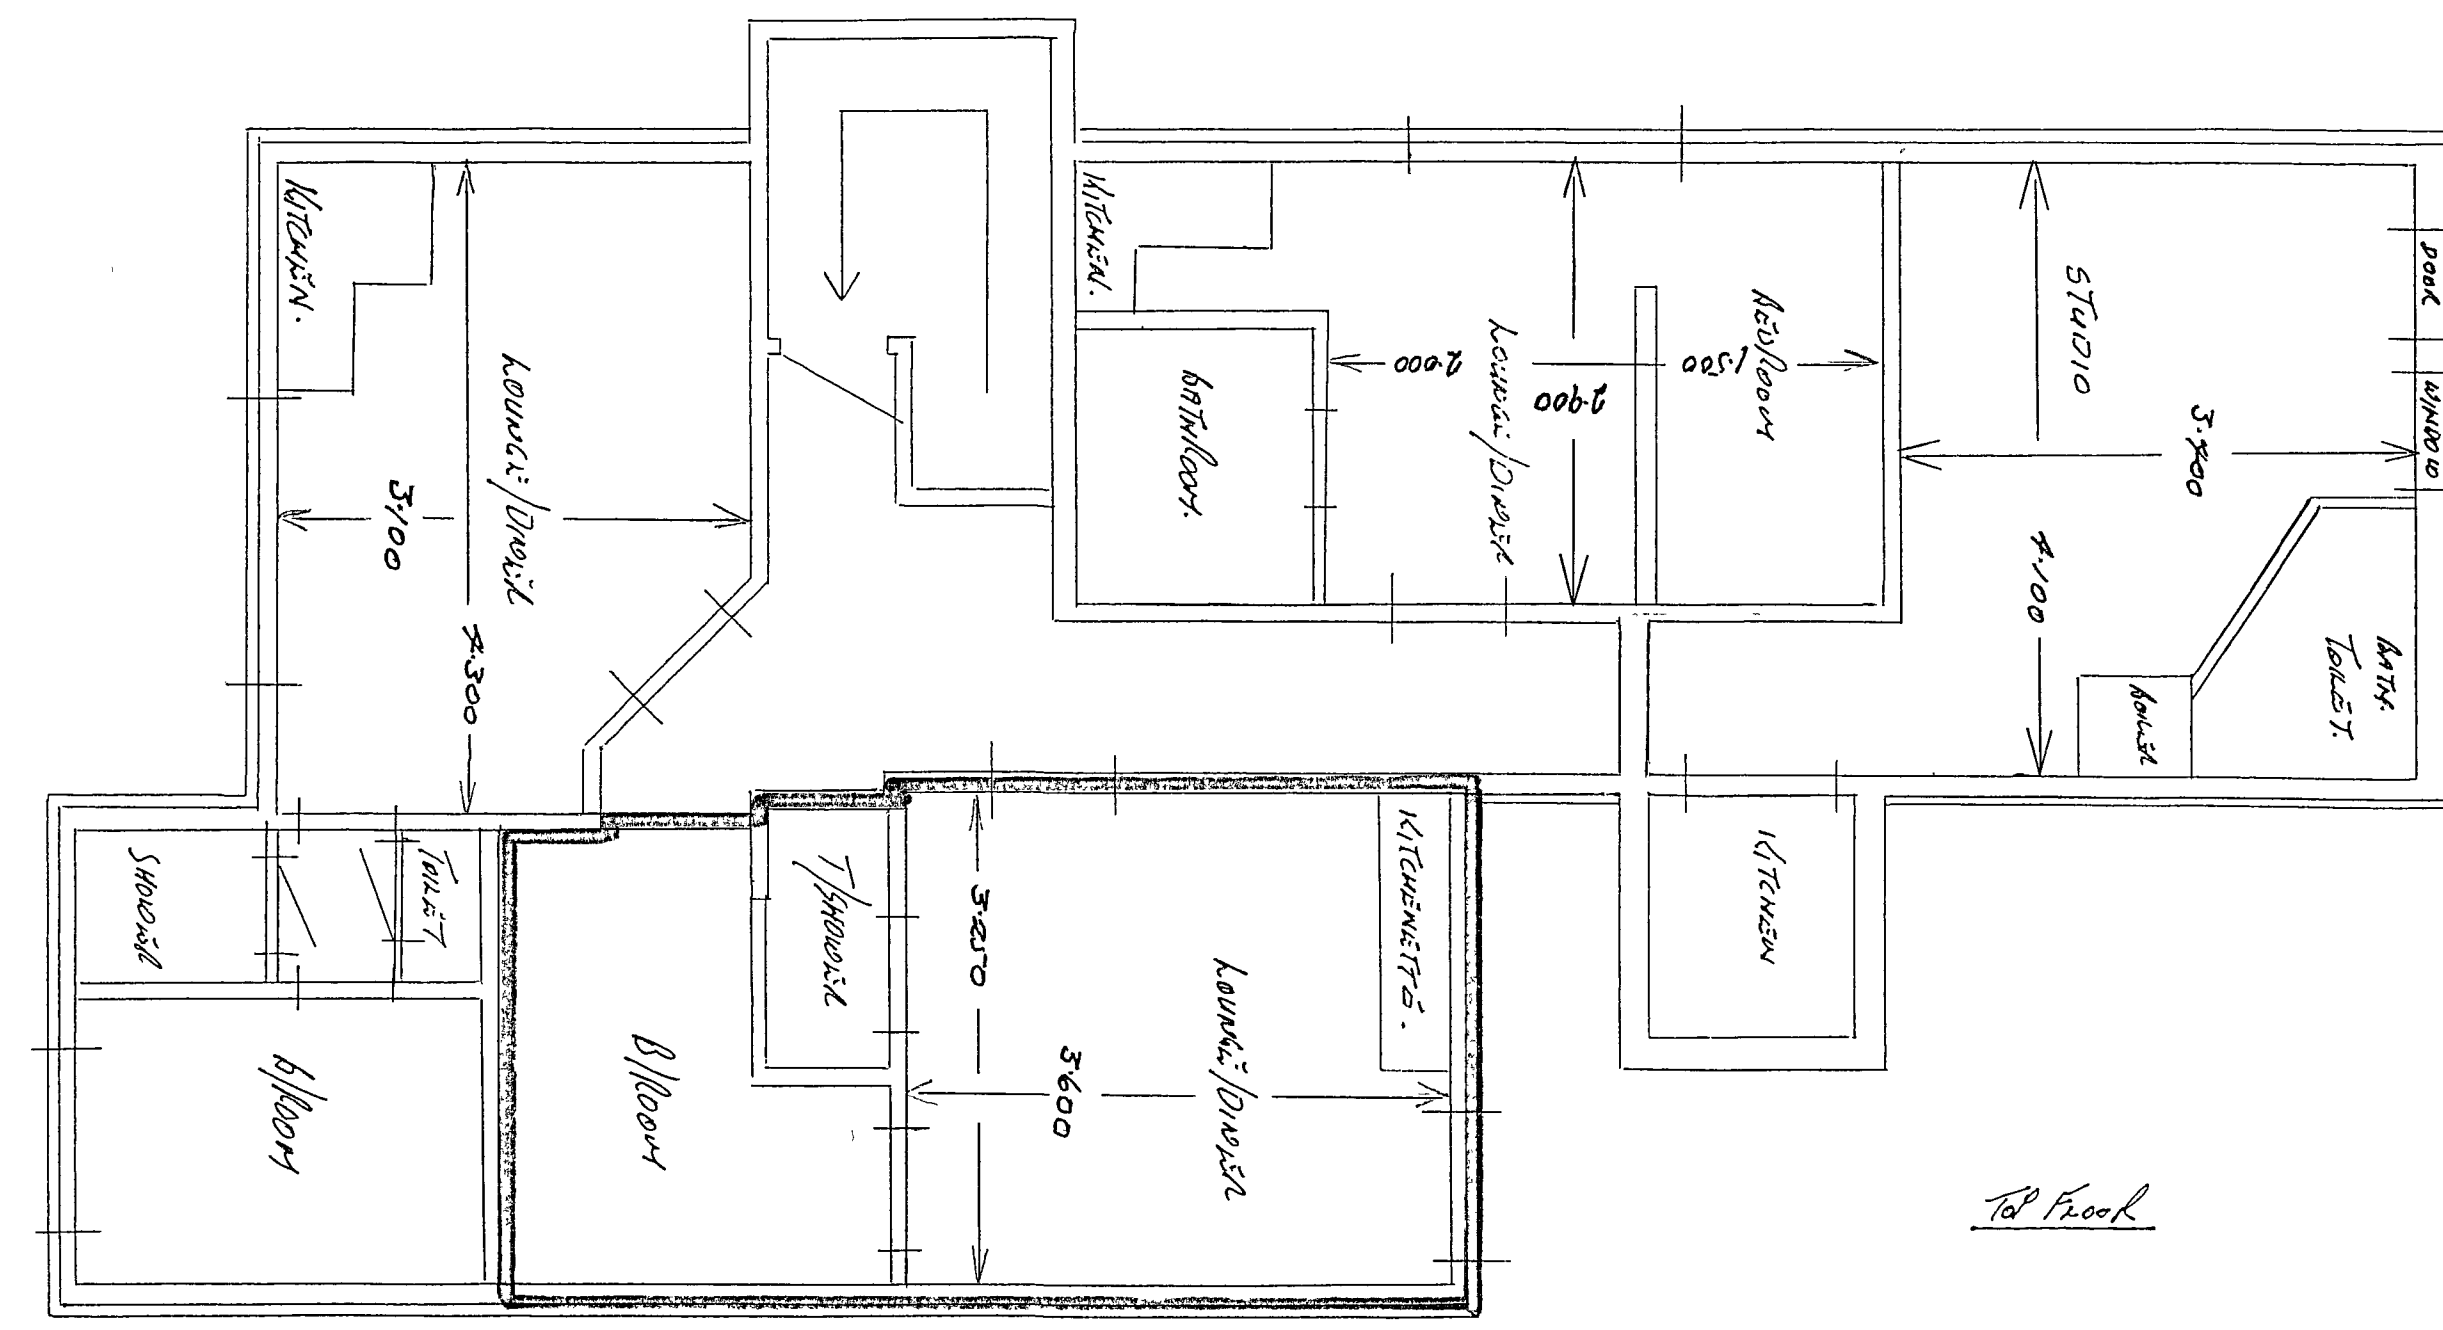

2nd Floor.

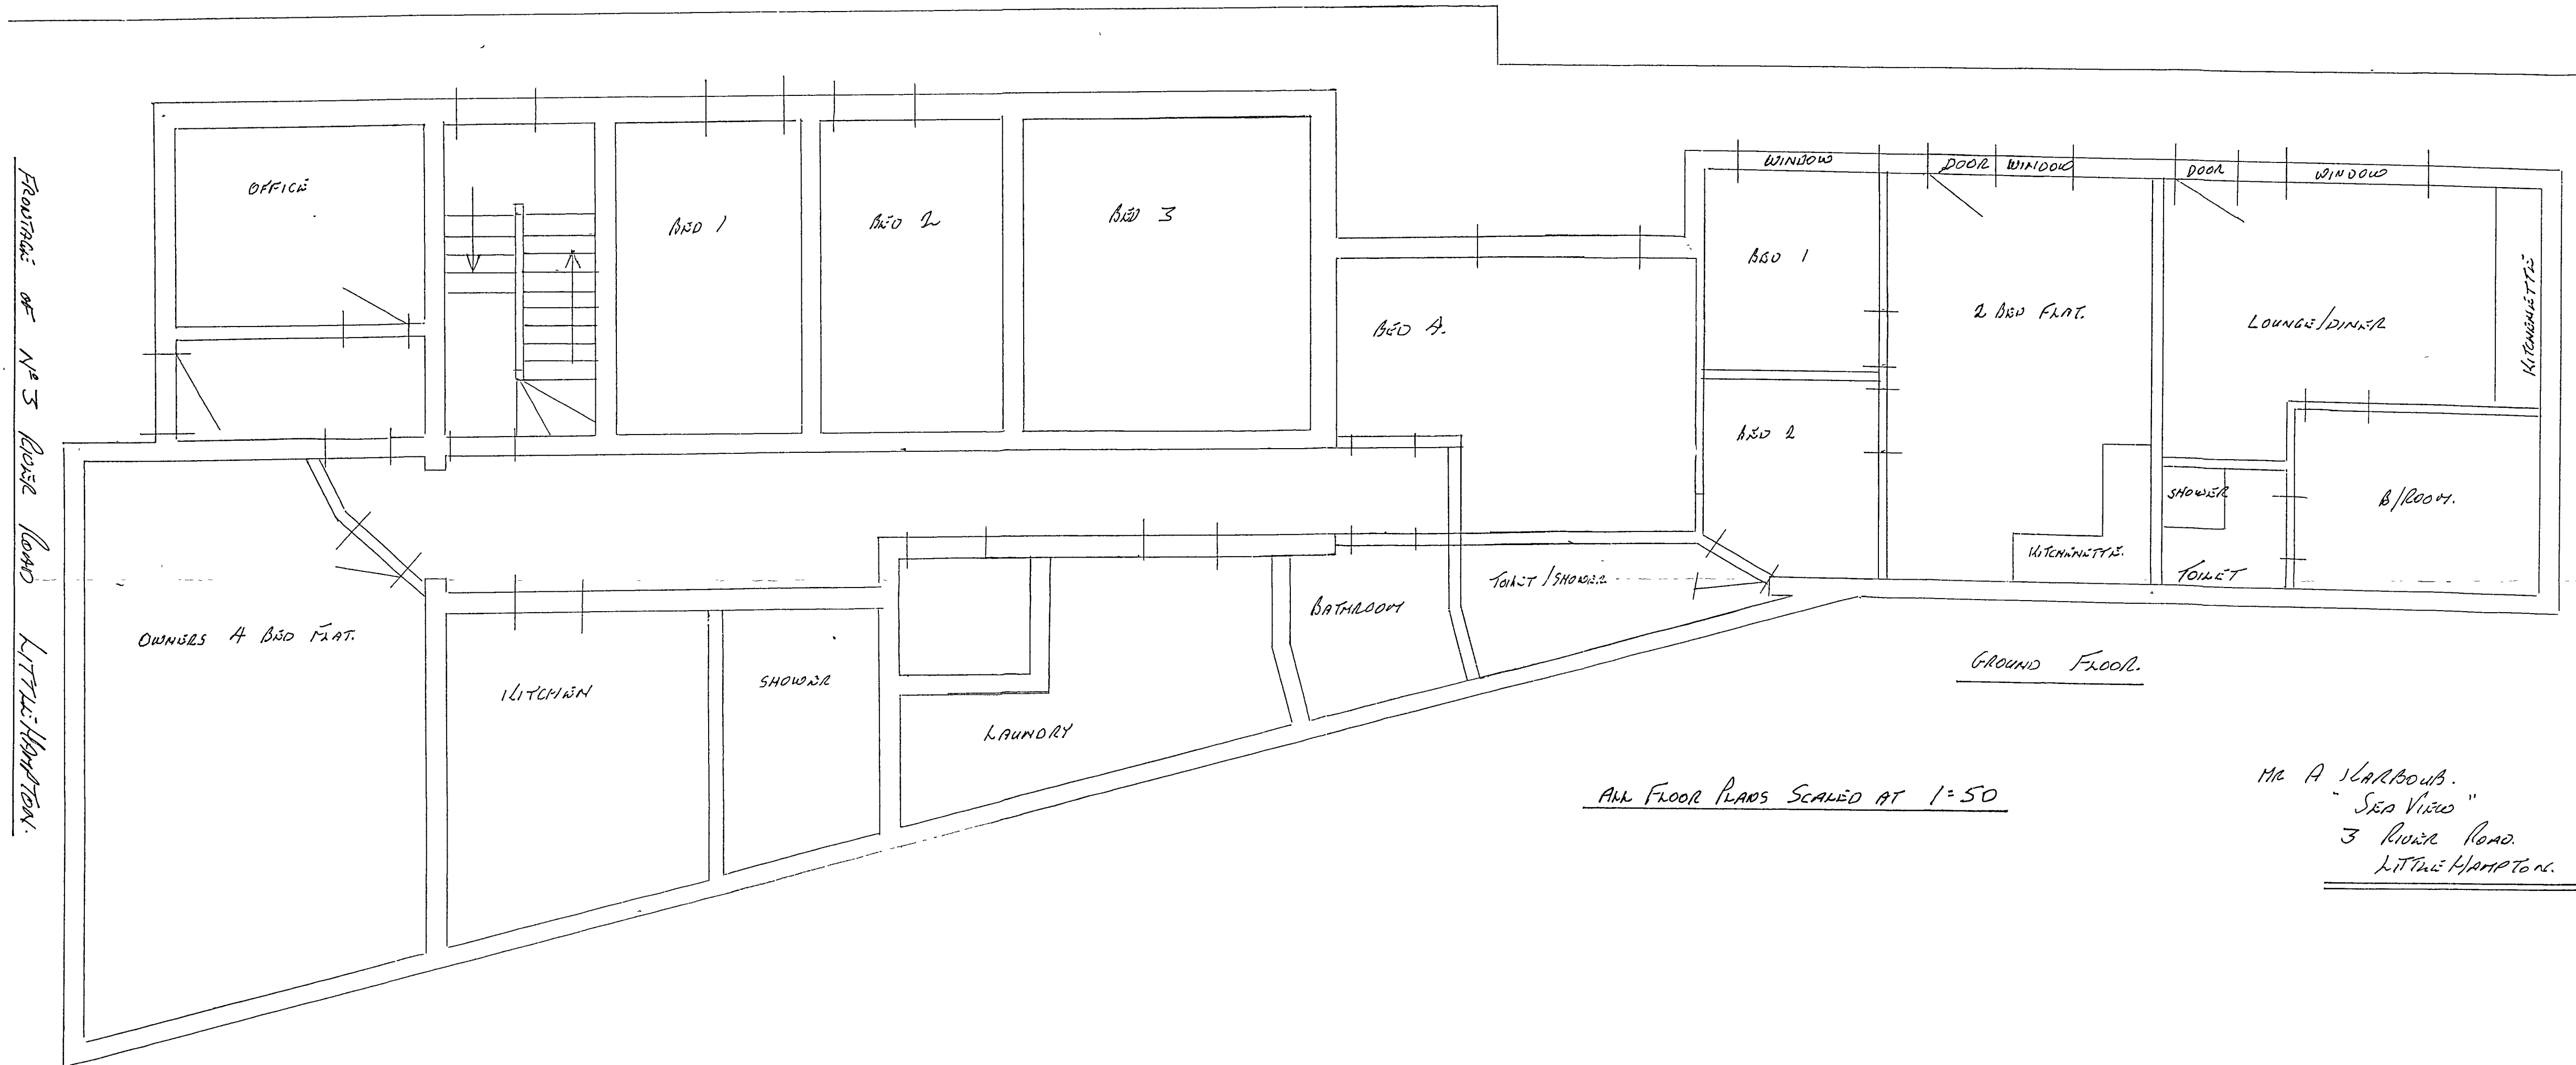

GROUND FLOOR.

THIS IS THE PROPOSED NEW INTERIOR LAYOUT OF 3 RIVER ROAD L/HAMPTON. THERE ARE NO SHARED FACILITIES ON ANY FLOOR, EVERY APARTMENT IS NOW SELF CONTAINED WHATEVER IT BE A STUDIO OR A 2 BED APARTMENT.

ALL FLOOR PLANS SCALED AT 1:50

ME A VARIOUS.
"SEA VIEW"
3 RIVER ROAD.
LITTLE HAMPTON.

FRONTAGE OF NO 3 RIVER ROAD LITTLE HAMPTON.