

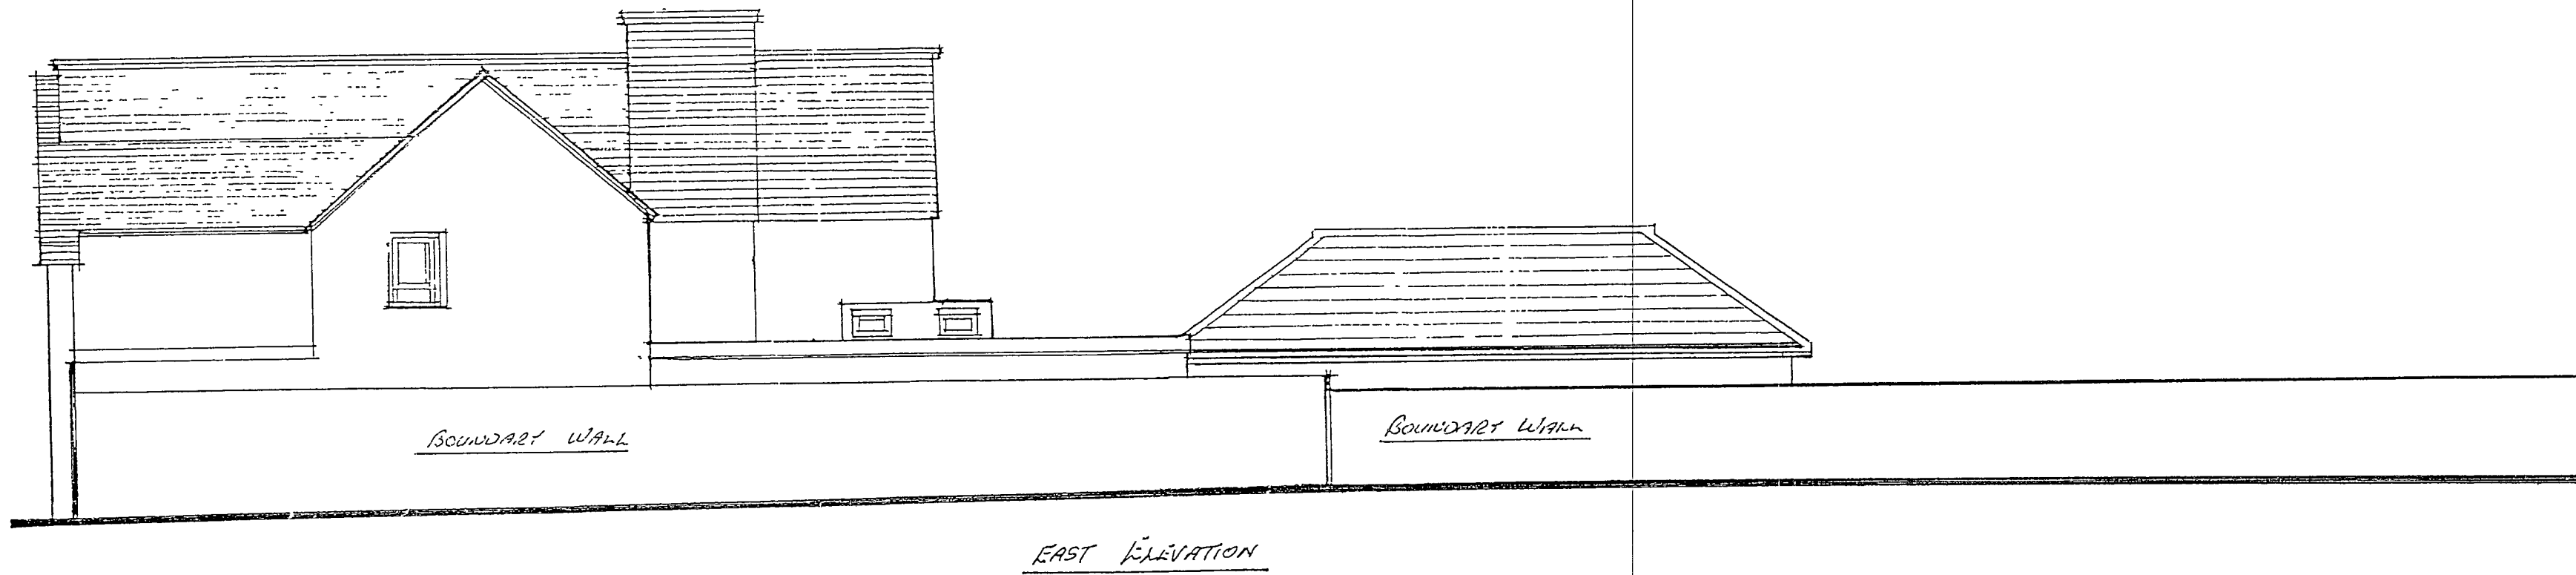


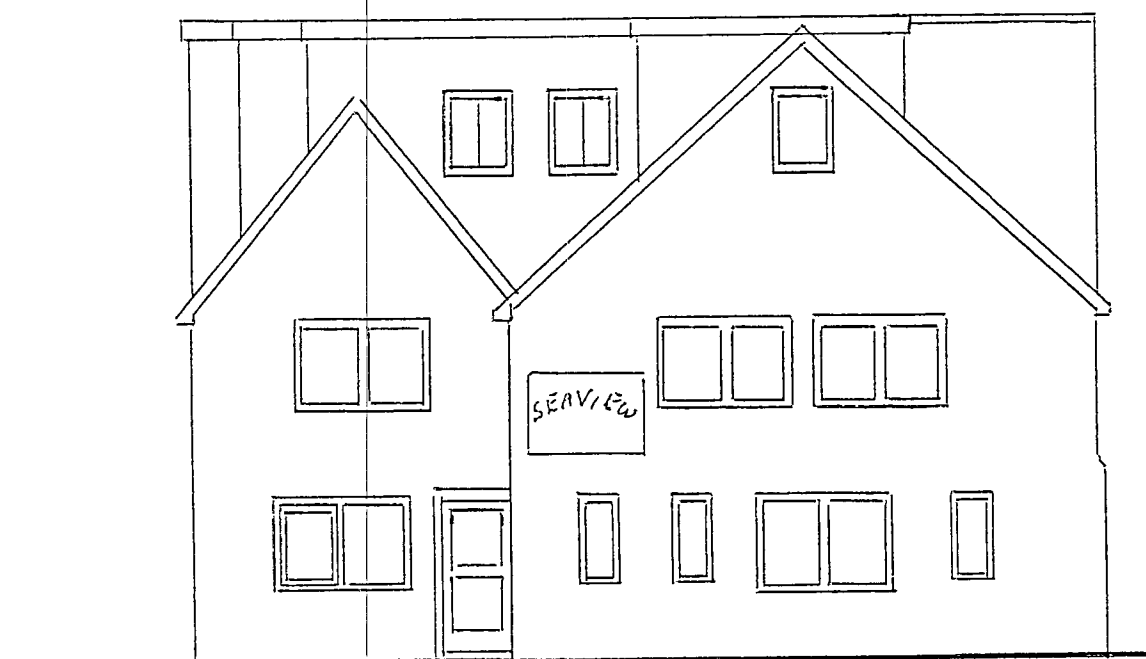

EXISTING ELEVATIONS
SCALE 1:100

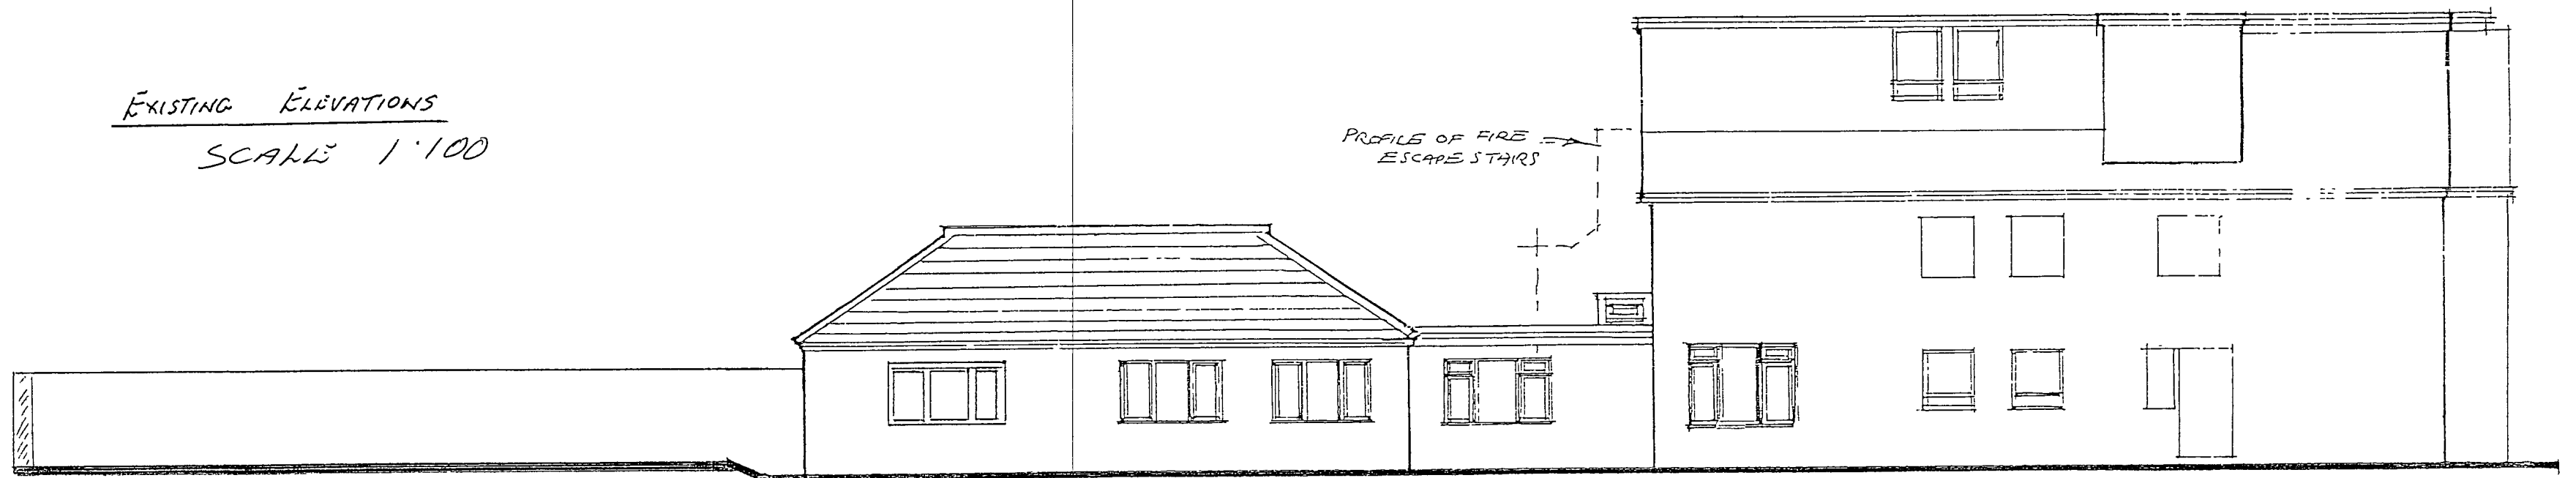

MR. A. KARBOUB
"SEA VIEW"
3 RIVER ROAD.
LITTLE HAMPTON