



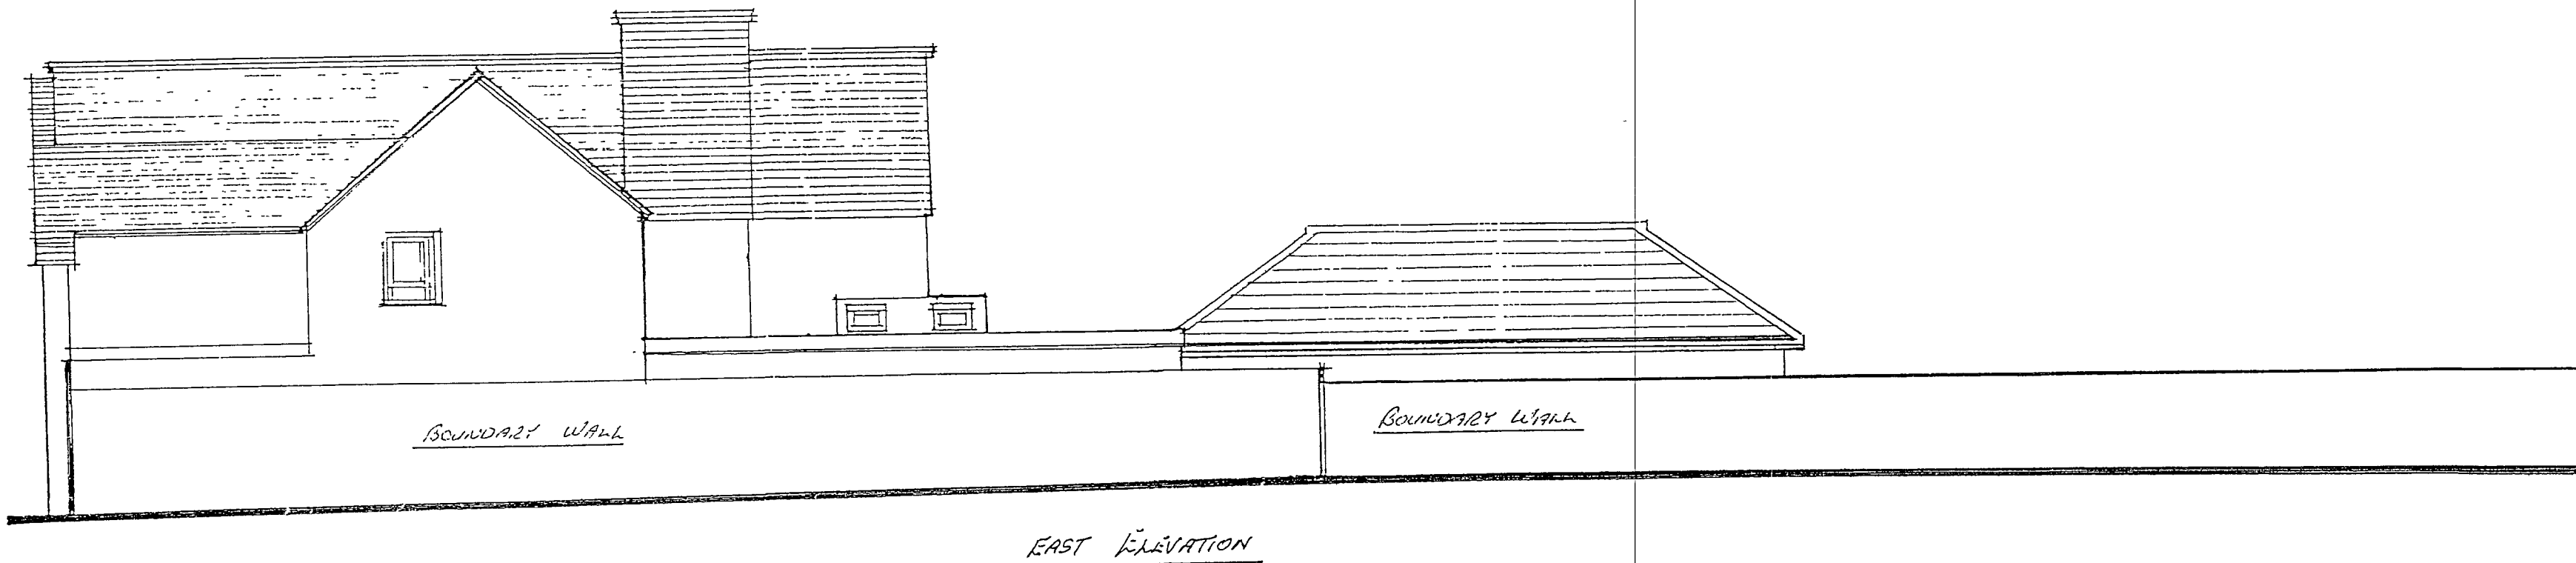


PROPOSED NEW DOOR + WINDOW ARRANGEMENT
SCALE 1/100

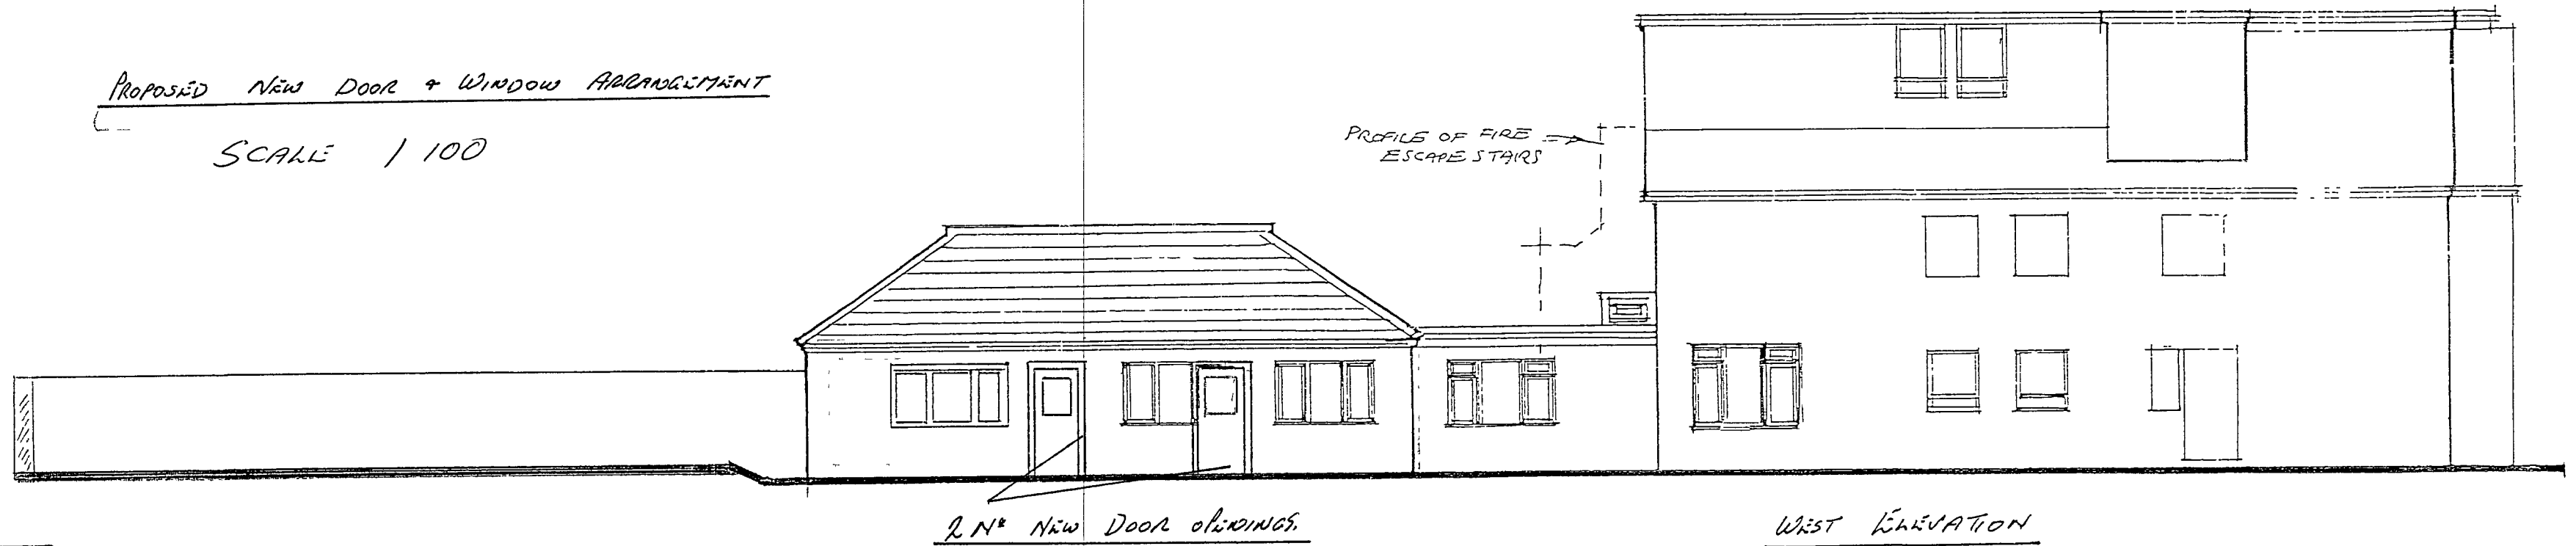

2 N° NEW DOOR OPENINGS

WEST ELEVATION

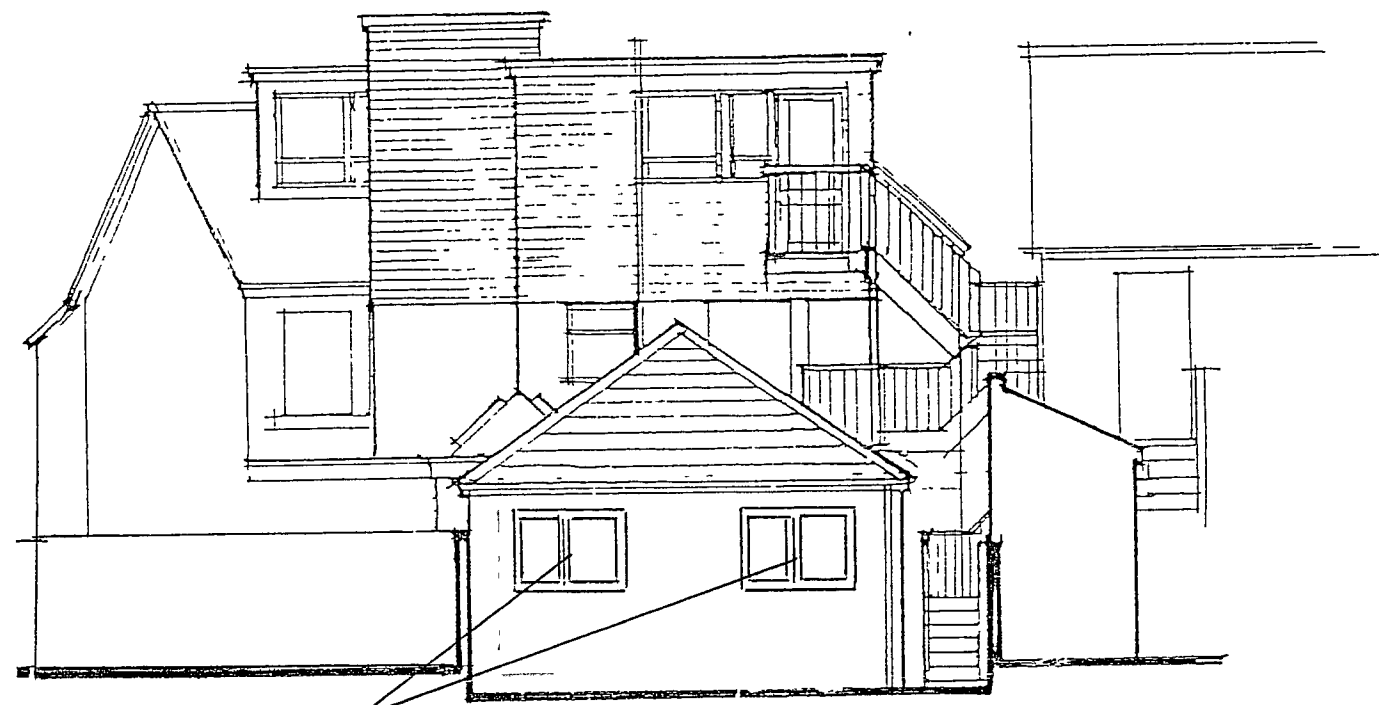

2 N° NEW WINDOW OPENINGS NORTH ELEVATION



SOUTH ELEVATION

MR. A. KARBOUB
"SEA VIEW"
3 RIVER ROAD.
LITTLE HAMPTON