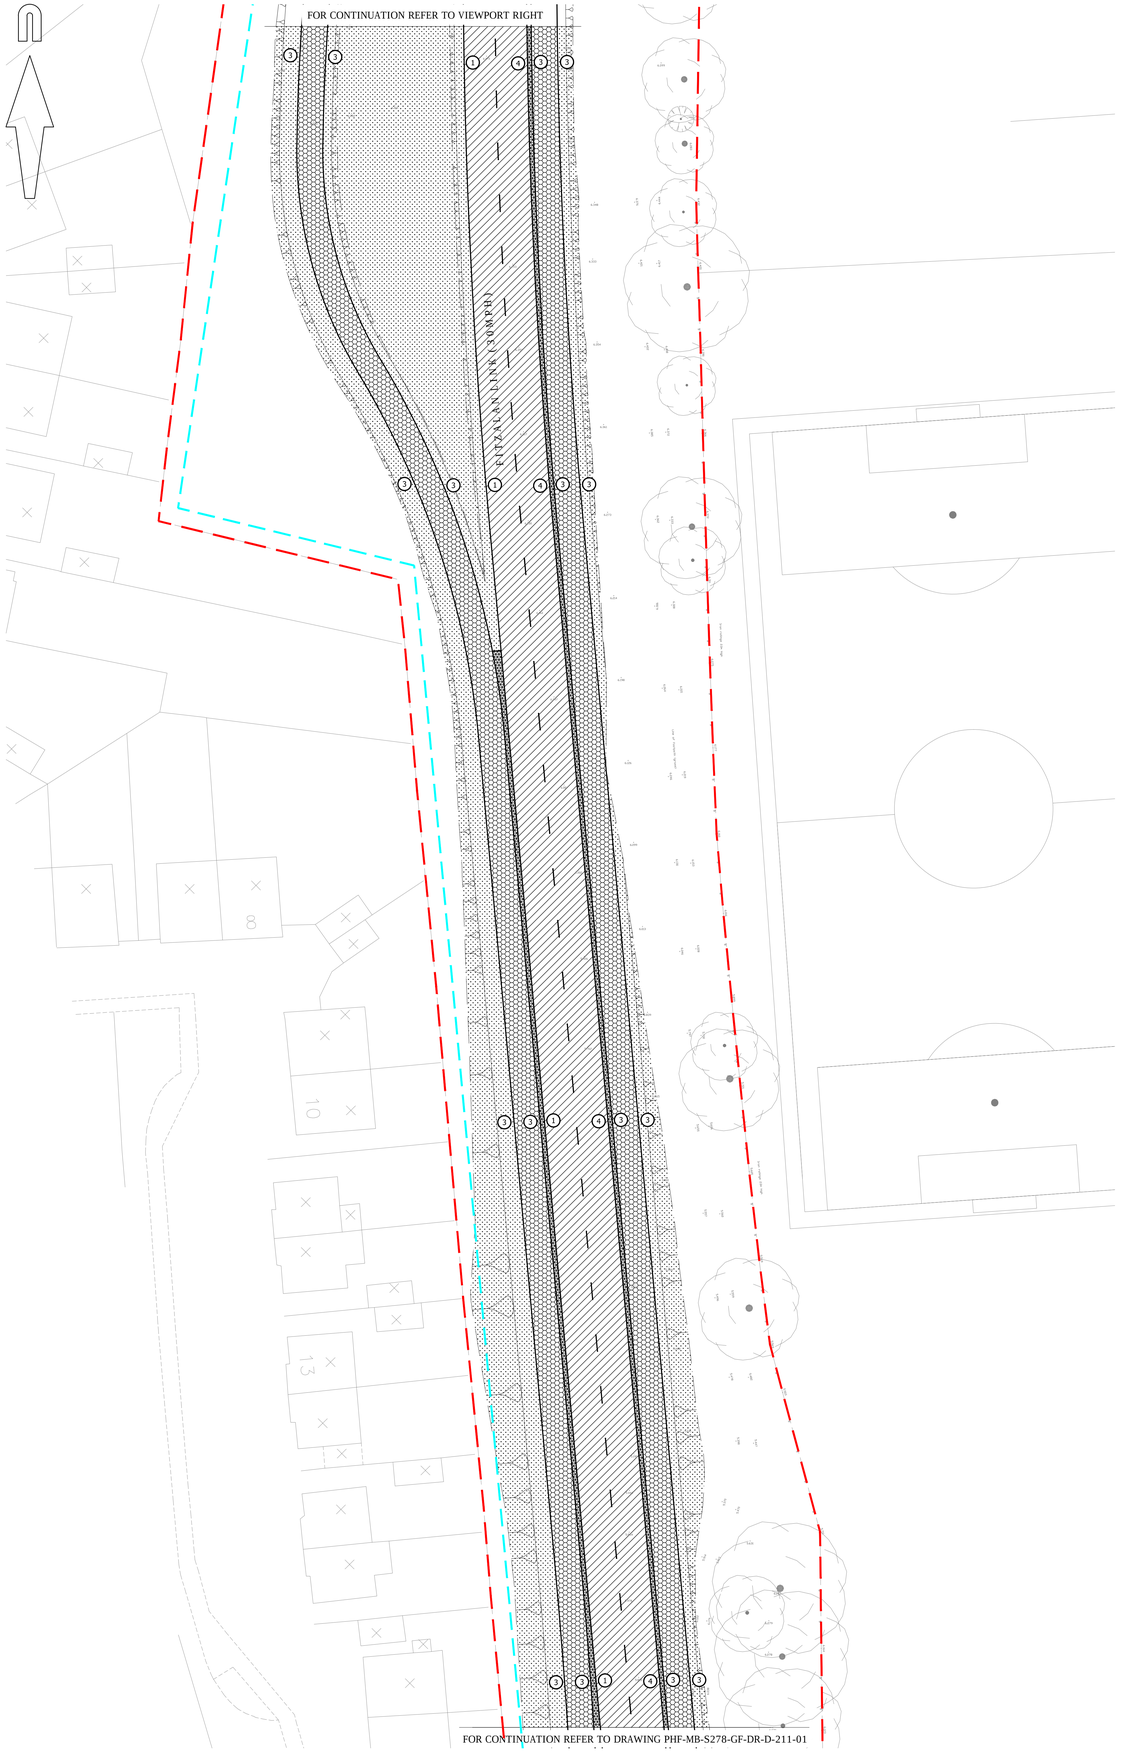

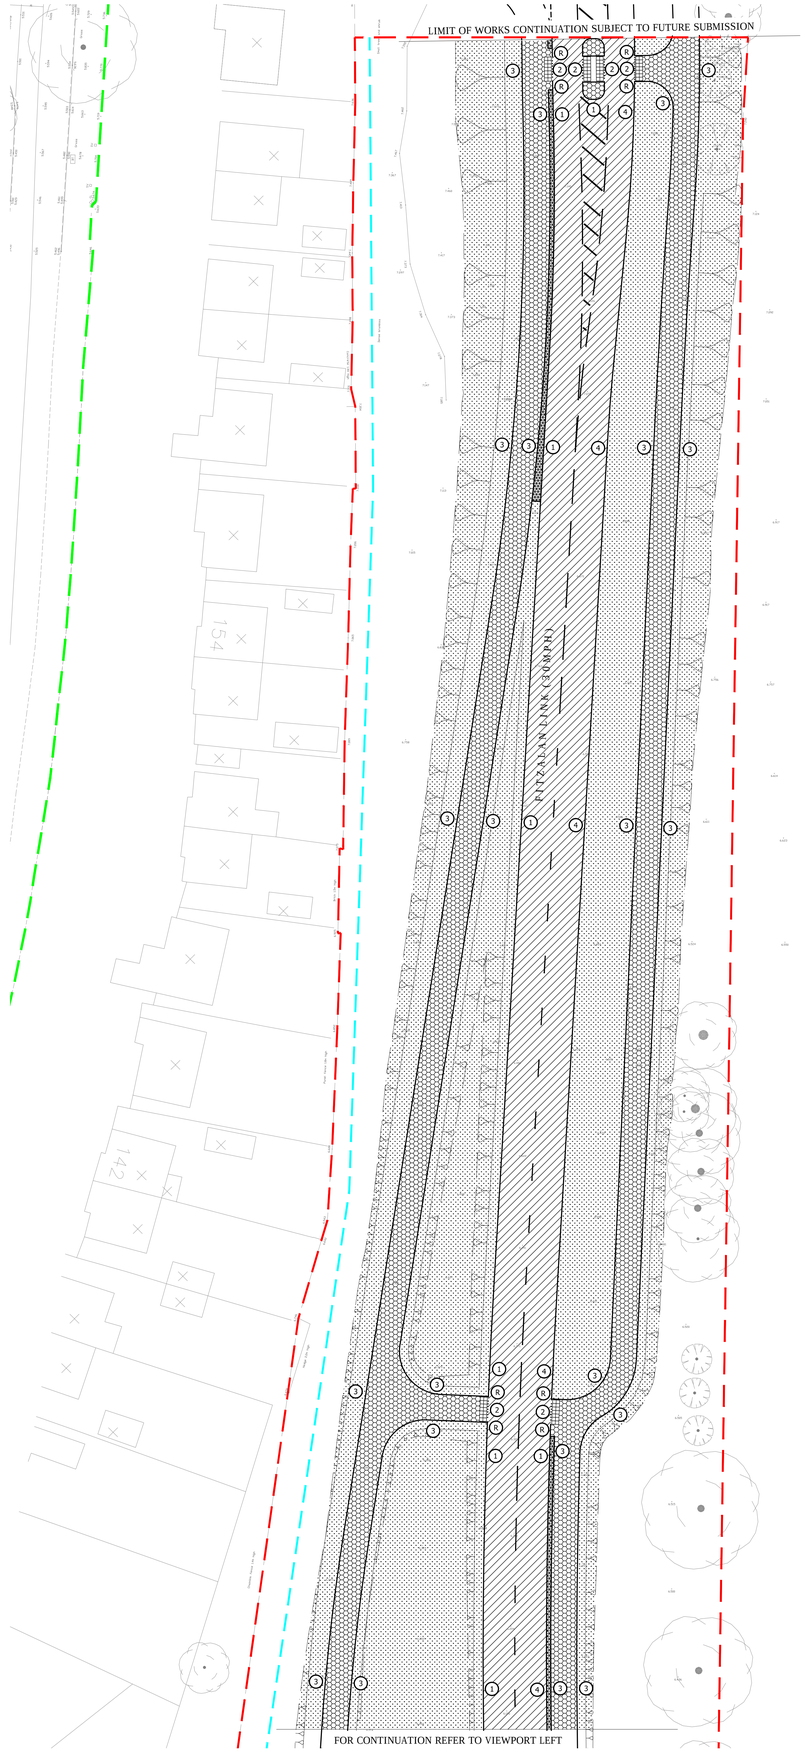

© Mayer Brown Limited Copyright. The drawings, information and data recorded in this document ("the information") is the property of Mayer Brown. This document and the information are solely for the use of the authorised recipient and this document may not be used, copied or reproduced in whole or part for any purposes other than which it was supplied by Mayer Brown. Mayer Brown makes no representation, undertakes no duty and accepts no responsibilities to any third party who may use or rely upon this document or the information.

A0 ORIGINAL

© Crown copyright, all rights reserved. 2012. Licence number 100002189.

KEY

- EXISTING KERB LINE
- PROPOSED KERB/EDGING LINE
- PROPOSED DROPPED KERB
- PROPOSED BUFF COLOURED TACTILE PAVING IN ACCORDANCE WITH WSCC DETAIL S278/38/18
- EXISTING CARRIAGEWAY TO BE PLANED, REGULATED AS NECESSARY AND RESURFACED TO SUIT NEW LEVELS IN ACCORDANCE WITH APPENDIX 11/1 AND WSCC DETAIL S278/38/20
- PROPOSED FULL DEPTH LOCAL DISTRIBUTOR CARRIAGEWAY CONSTRUCTION IN ACCORDANCE WITH APPENDIX 11/1 AND WSCC DETAIL S278/38/21
- PROPOSED FULL DEPTH SERVICE MARGIN IN ACCORDANCE WITH WSCC DETAIL S278/38/09
- PROPOSED FULL DEPTH FOOTWAY CONSTRUCTION TYPE 1 IN ACCORDANCE WITH APPENDIX 11/1 AND WSCC DETAIL S278/38/04
- PROPOSED ISLAND/FOOTWAY CONSTRUCTION OVER EXISTING CARRIAGEWAY IN ACCORDANCE WITH APPENDIX 11/1 AND MB/C/01
- PROPOSED VERGE TO BE TOP SOILED AND SEEDED IN ACCORDANCE WITH APPENDIX 30/5
- PROPOSED RUNOVER CONSTRUCTION IN ACCORDANCE WITH APPENDIX 11/1
- PROPOSED LIMIT OF WORKS
- ASSUMED LIMIT OF HIGHWAY TAKEN FROM WSCC RECORD PLANS

KERB TYPES

- (1) KERB TYPE 1 - 125x255mm type HB2 precast concrete kerb to BS EN 1340:2003 Figure NA.1(d) laid with 125mm upstand with ST1 concrete bed and backing.
- (2) KERB TYPE 2 - 125x150mm type BN precast concrete kerb laid flush (0 to 6mm) to Figure NA.1(a) of BS EN 1340:2003 with mix ST1 concrete bed and backing.
- (3) KERB TYPE 3 - 50x150mm type EF precast concrete flat top edging to Figure NA.3(b) of BS EN 1340:2003 with mix ST1 concrete bed and backing.
- (4) KERB TYPE 4 - Linear Kerb Drainage System refer to drawings PHF-MB-S278-GF-DR-D-212-01 & 02
- (5) KERB TYPE 5 - 125x255mm type HB2 precast concrete kerb to BS EN 1340:2003 Figure NA.1(d) laid with 140mm upstand with ST1 concrete bed and backing.
- (R) KERB TYPE R - Proposed raker kerb

NOTES

1. School site layout has been taken from WSCC drawing 507344_101 received November 2010.
2. Tree information has been taken from WYG drawing A089072-LEI-N-TCP-01-16 Rev A (Tree Constraints Plan) received 26/06/15.
3. Topo survey has been taken from MB drawing IR.PH.LITTLE.2.21 Rev A received 23/01/15.

FOR APPROVAL
NOT FOR CONSTRUCTION

rev.	amendment	checked	date
P2	Noise barrier location updated. (OJN)	AB	22/07/2016

mayer brown
Mayer Brown Limited
Lion House Oriental Road Woking Surrey GU22 8AR
Telephone 01483 750 508 Fax 01483 750 437
wokingoffice@mayerbrown.co.uk www.mayerbrown.co.uk

client
PERSIMMON HOMES

project
NORTH LITTLEHAMPTON PHASE 2
FITZALAN LINK S278 WORKS

scale	1:250 @ A0	drawn by	PB	checked by	AB
date	MARCH 2016	cad file	211-01 P2 & 02 P2.DWG		

title
PROPOSED S278 HIGHWAY WORKS
CONSTRUCTION TREATMENTS DRAWING (2 OF 2)

drawing number PHF-MB-S278-GF-DR-D-211-02 rev. P2