


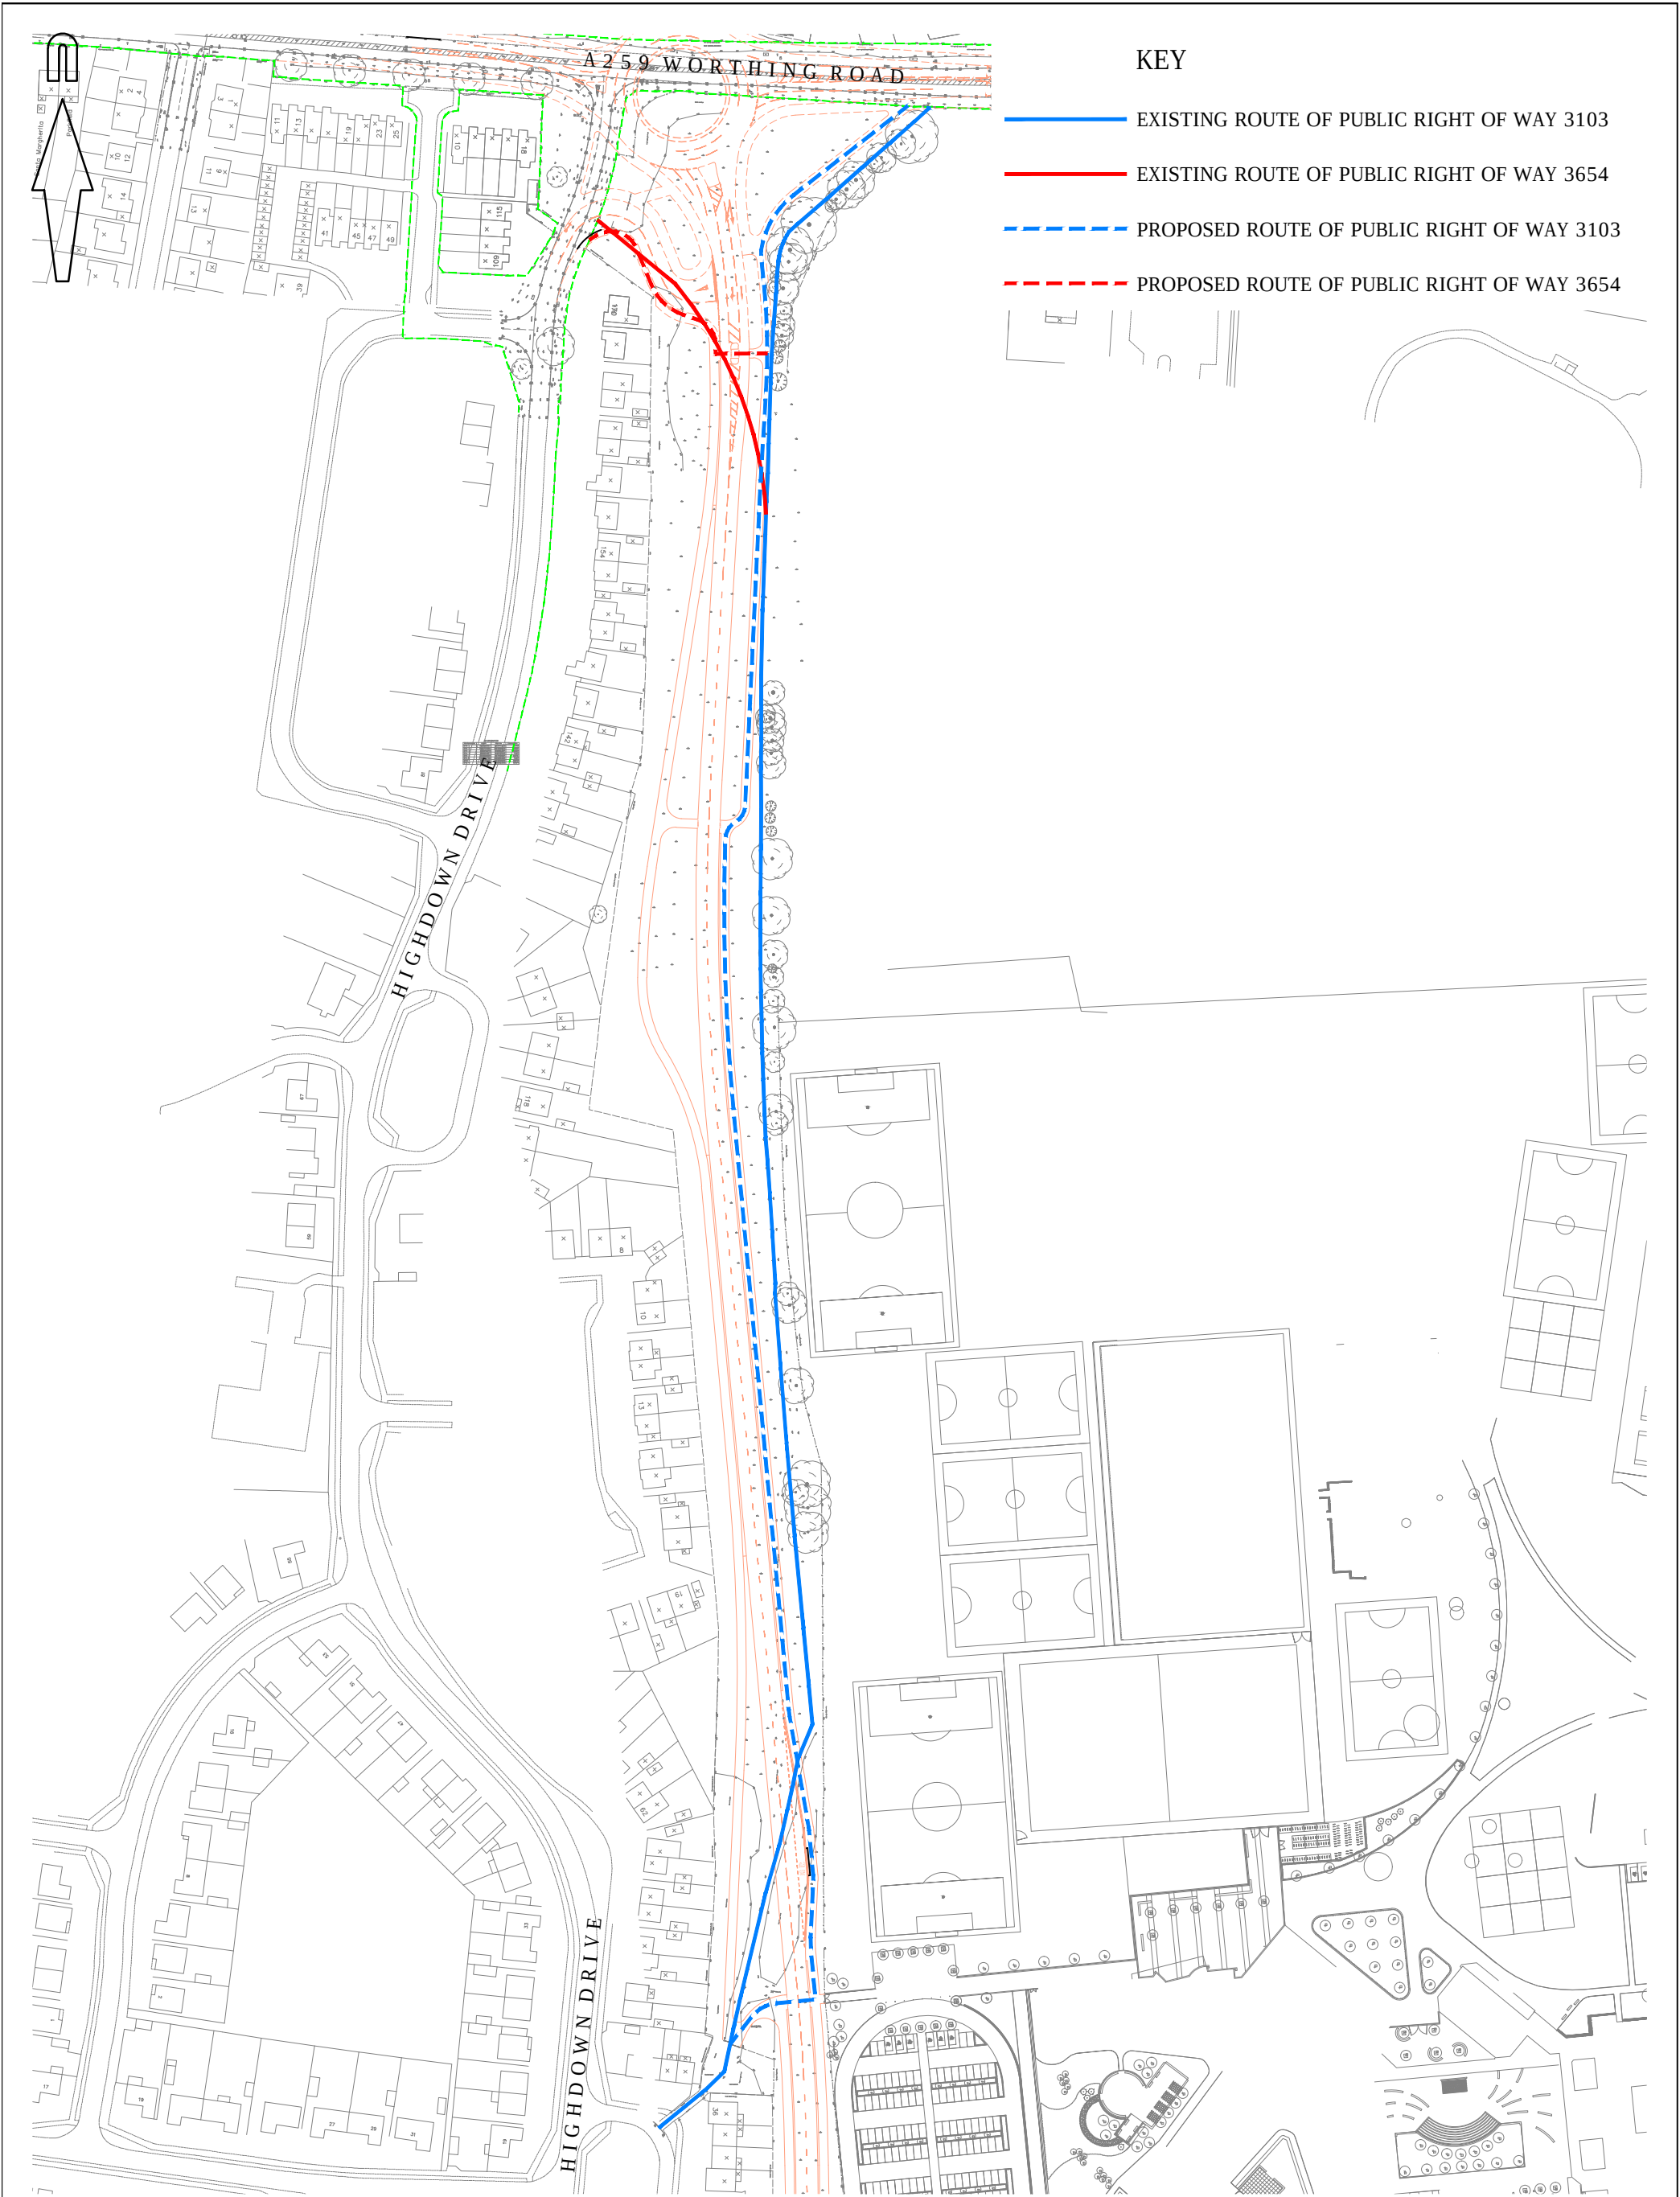

KEY

- EXISTING ROUTE OF PUBLIC RIGHT OF WAY 3103
- EXISTING ROUTE OF PUBLIC RIGHT OF WAY 3654
- PROPOSED ROUTE OF PUBLIC RIGHT OF WAY 3103
- PROPOSED ROUTE OF PUBLIC RIGHT OF WAY 3654

© Crown copyright, all rights reserved. 2016. Licence number 100002189.



Mayer Brown Limited Lion House  
Oriental Road Woking Surrey GU22 8AR  
Telephone 01483 750 508 Fax 01483 750 437  
wokingoffice@mayerbrown.co.uk www.mayerbrown.co.uk

|        |                                    |
|--------|------------------------------------|
| client | PERSIMMON HOMES                    |
| title  | PUBLIC RIGHT OF WAY DIVERSION PLAN |

|                |                             |          |             |            |    |
|----------------|-----------------------------|----------|-------------|------------|----|
| scale          | 1:2000 @ A3                 | drawn by | OJN         | checked by | AB |
| date           | MAY 2016                    | cad file | PROW-01.DWG |            |    |
| drawing number | PHF-MB-S278-GF-DR-D-PROW-01 | rev.     |             |            |    |