


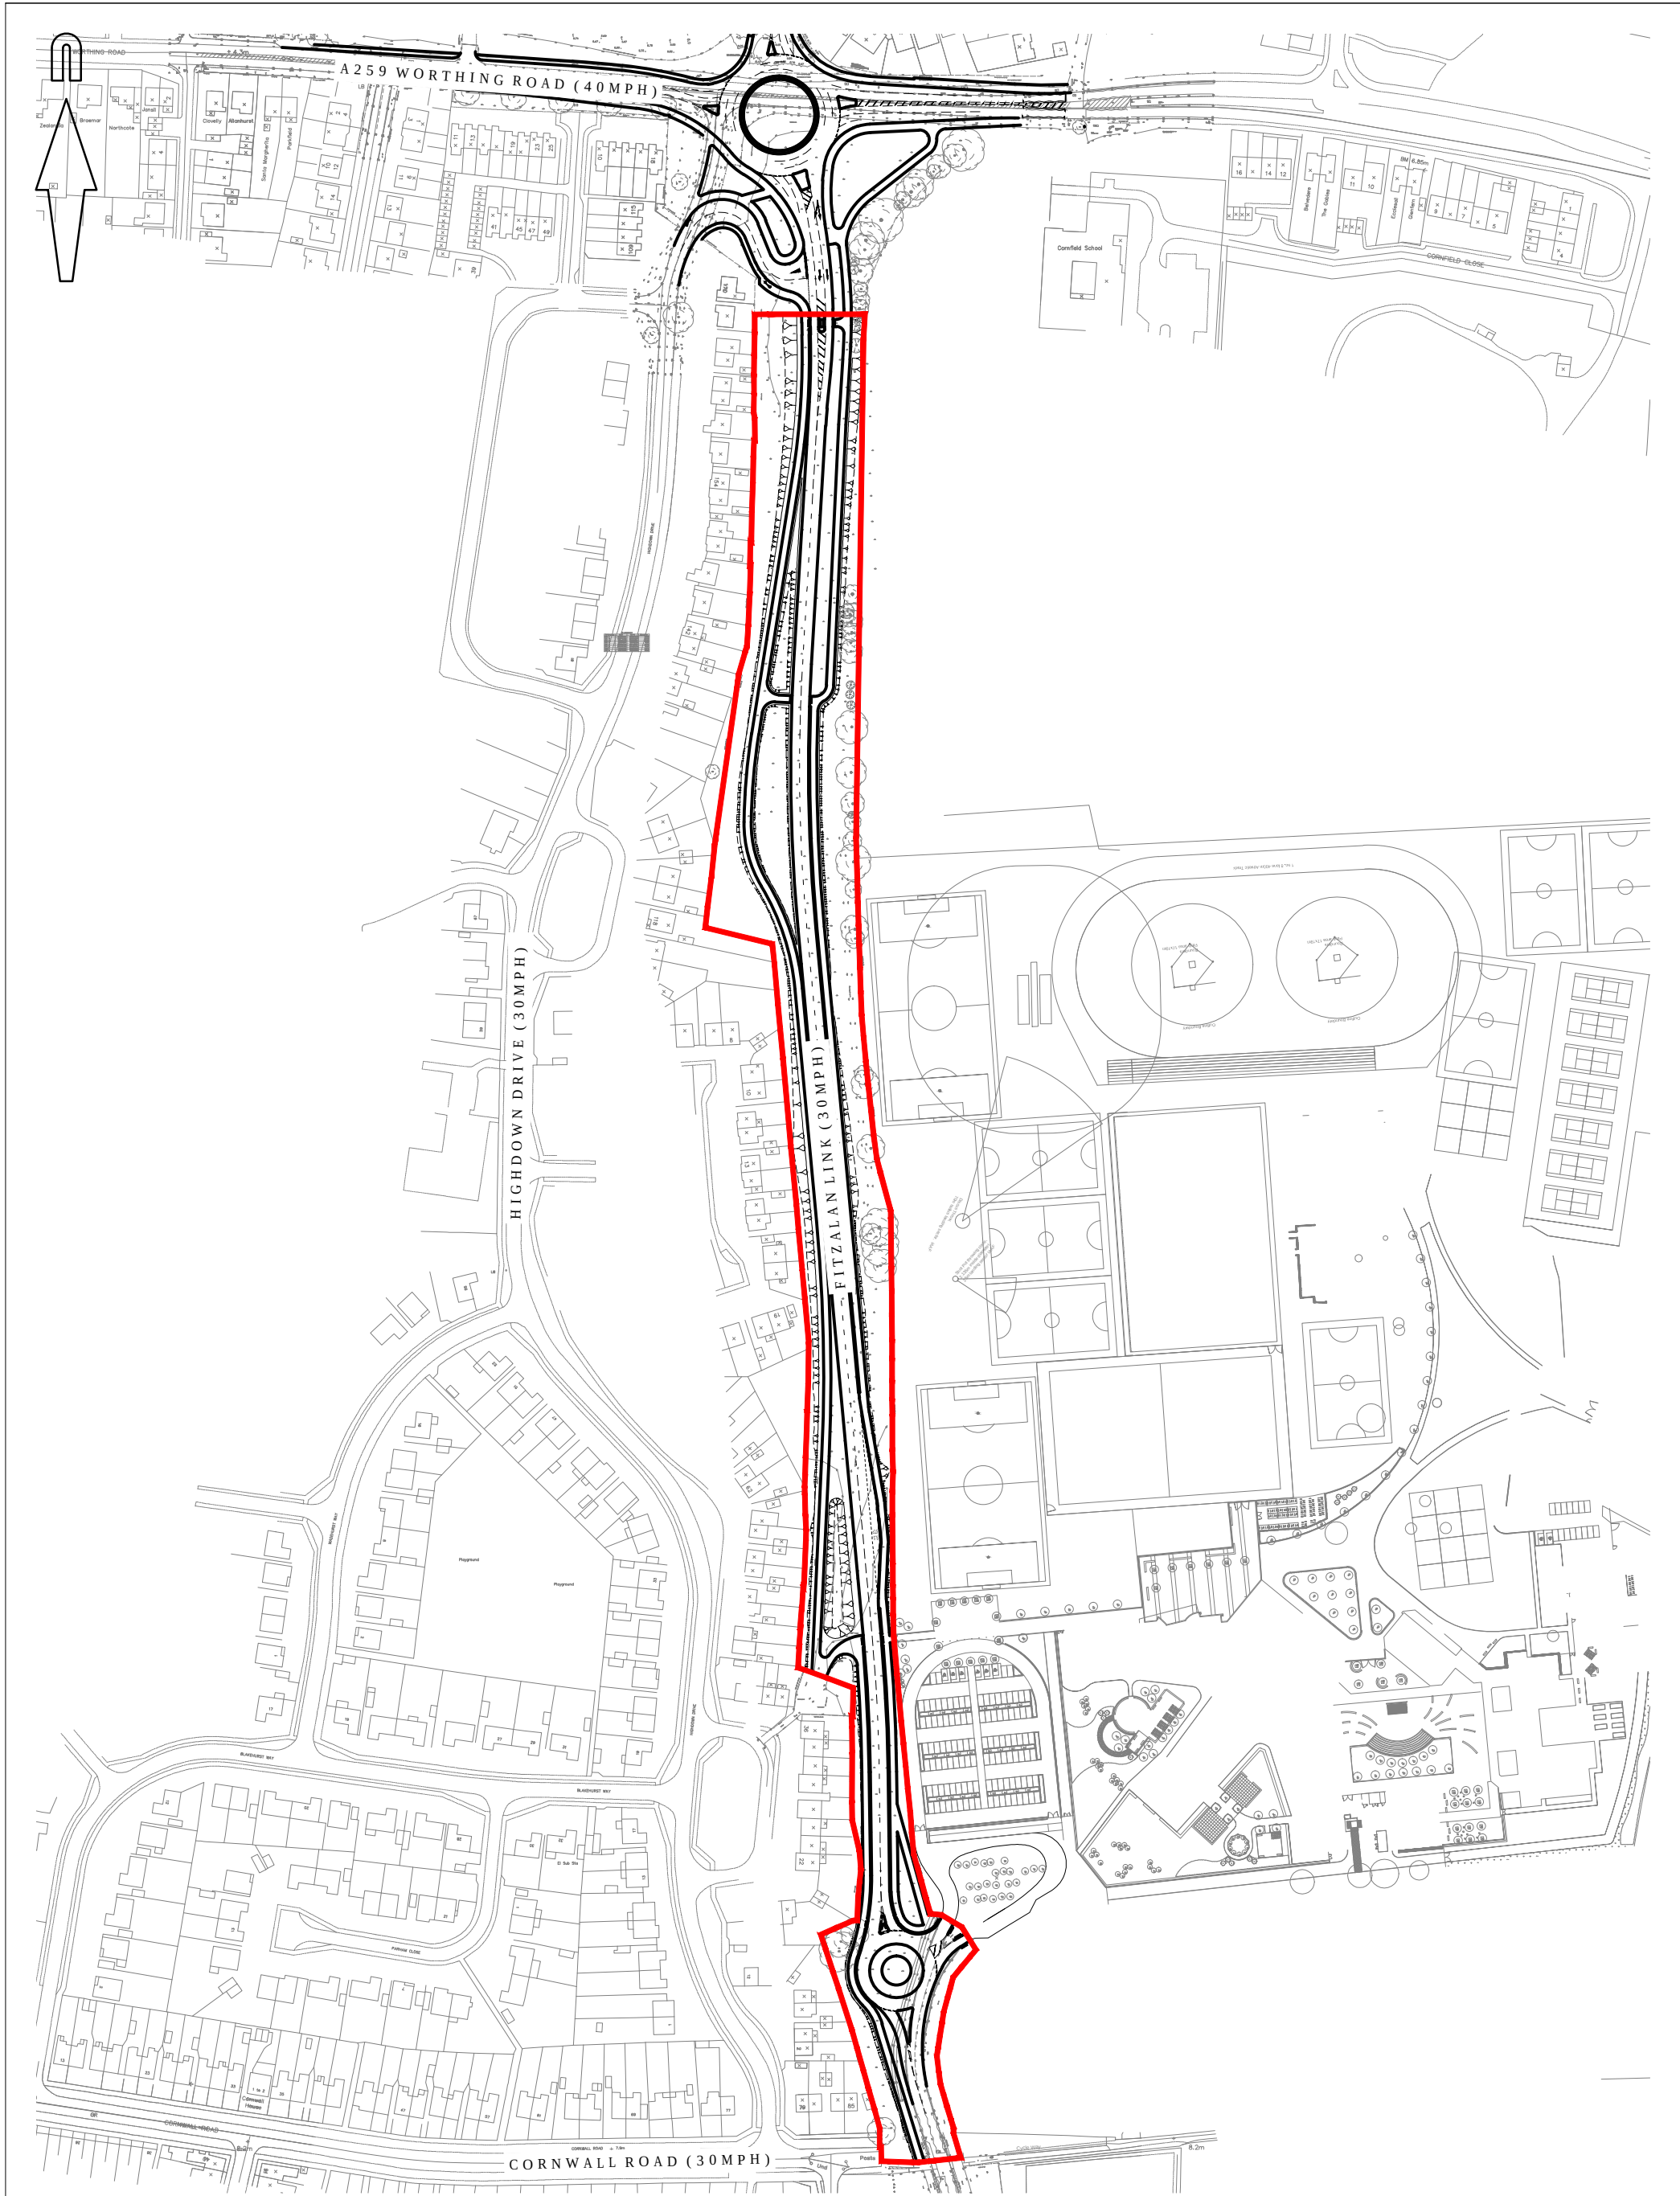

© Crown copyright, all rights reserved. 2016. Licence number 100002189.



Mayer Brown Limited Lion House
Oriental Road Woking Surrey GU22 8AR
Telephone 01483 750 508 Fax 01483 750 437
wokingoffice@mayerbrown.co.uk www.mayerbrown.co.uk

client
PERSIMMON HOMES

title
FITZALAN LINK S278 HIGHWAY WORKS
LOCATION PLAN

scale	1:2500 @ A3	drawn by	OJN	checked by	AB
date	AUGUST 2016	cad file	MASTER - FITZ.DWG		
drawing number	PHF-MB-S278-GF-DR-D-LP			rev.	P1