


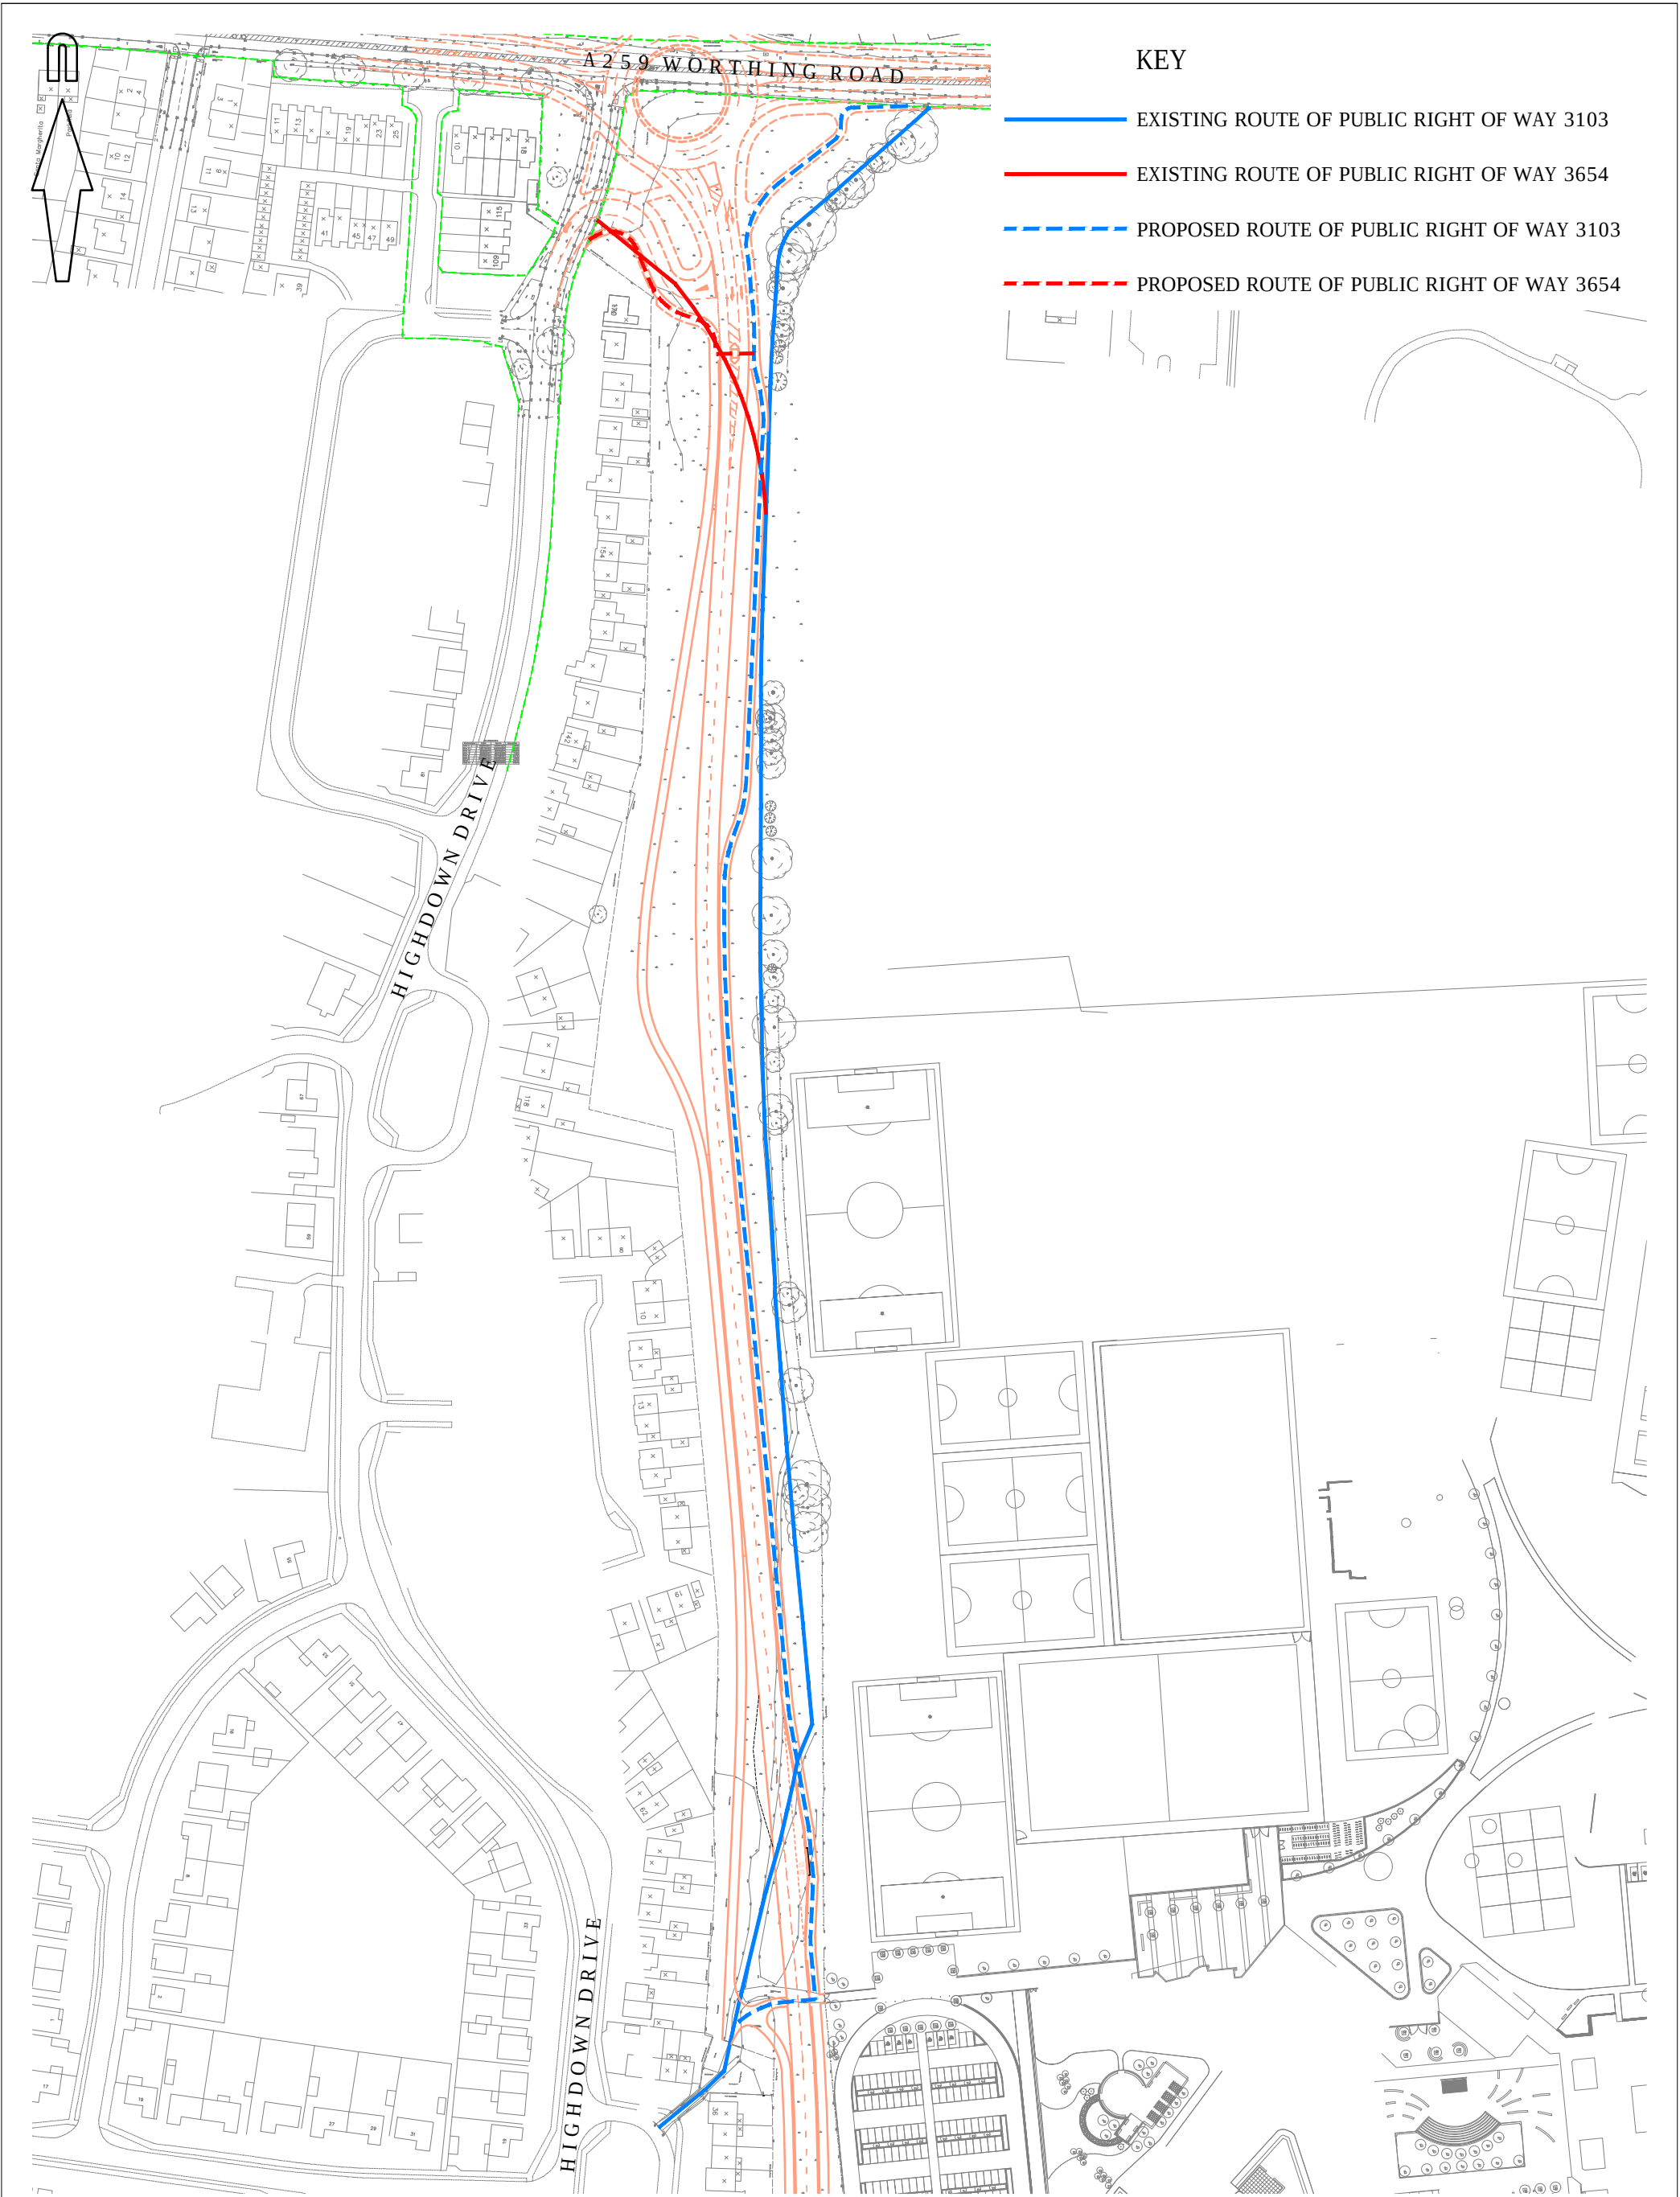

KEY

- EXISTING ROUTE OF PUBLIC RIGHT OF WAY 3103
- EXISTING ROUTE OF PUBLIC RIGHT OF WAY 3654
- PROPOSED ROUTE OF PUBLIC RIGHT OF WAY 3103
- PROPOSED ROUTE OF PUBLIC RIGHT OF WAY 3654

© Crown copyright, all rights reserved. 2016. Licence number 100002189.



Mayer Brown Limited Lion House
Oriental Road Woking Surrey GU22 8AR
Telephone 01483 750 508 Fax 01483 750 437
wokingoffice@mayerbrown.co.uk www.mayerbrown.co.uk

client
PERSIMMON HOMES

title
PUBLIC RIGHT OF WAY DIVERSION PLAN

scale	1:2000 @ A3	drawn by	OJN	checked by	AB
date	MAY 2016	cad file	PROW-01-P3.DWG		
drawing number	PHF-MB-S278-GF-DR-D-PROW-01			rev.	P3