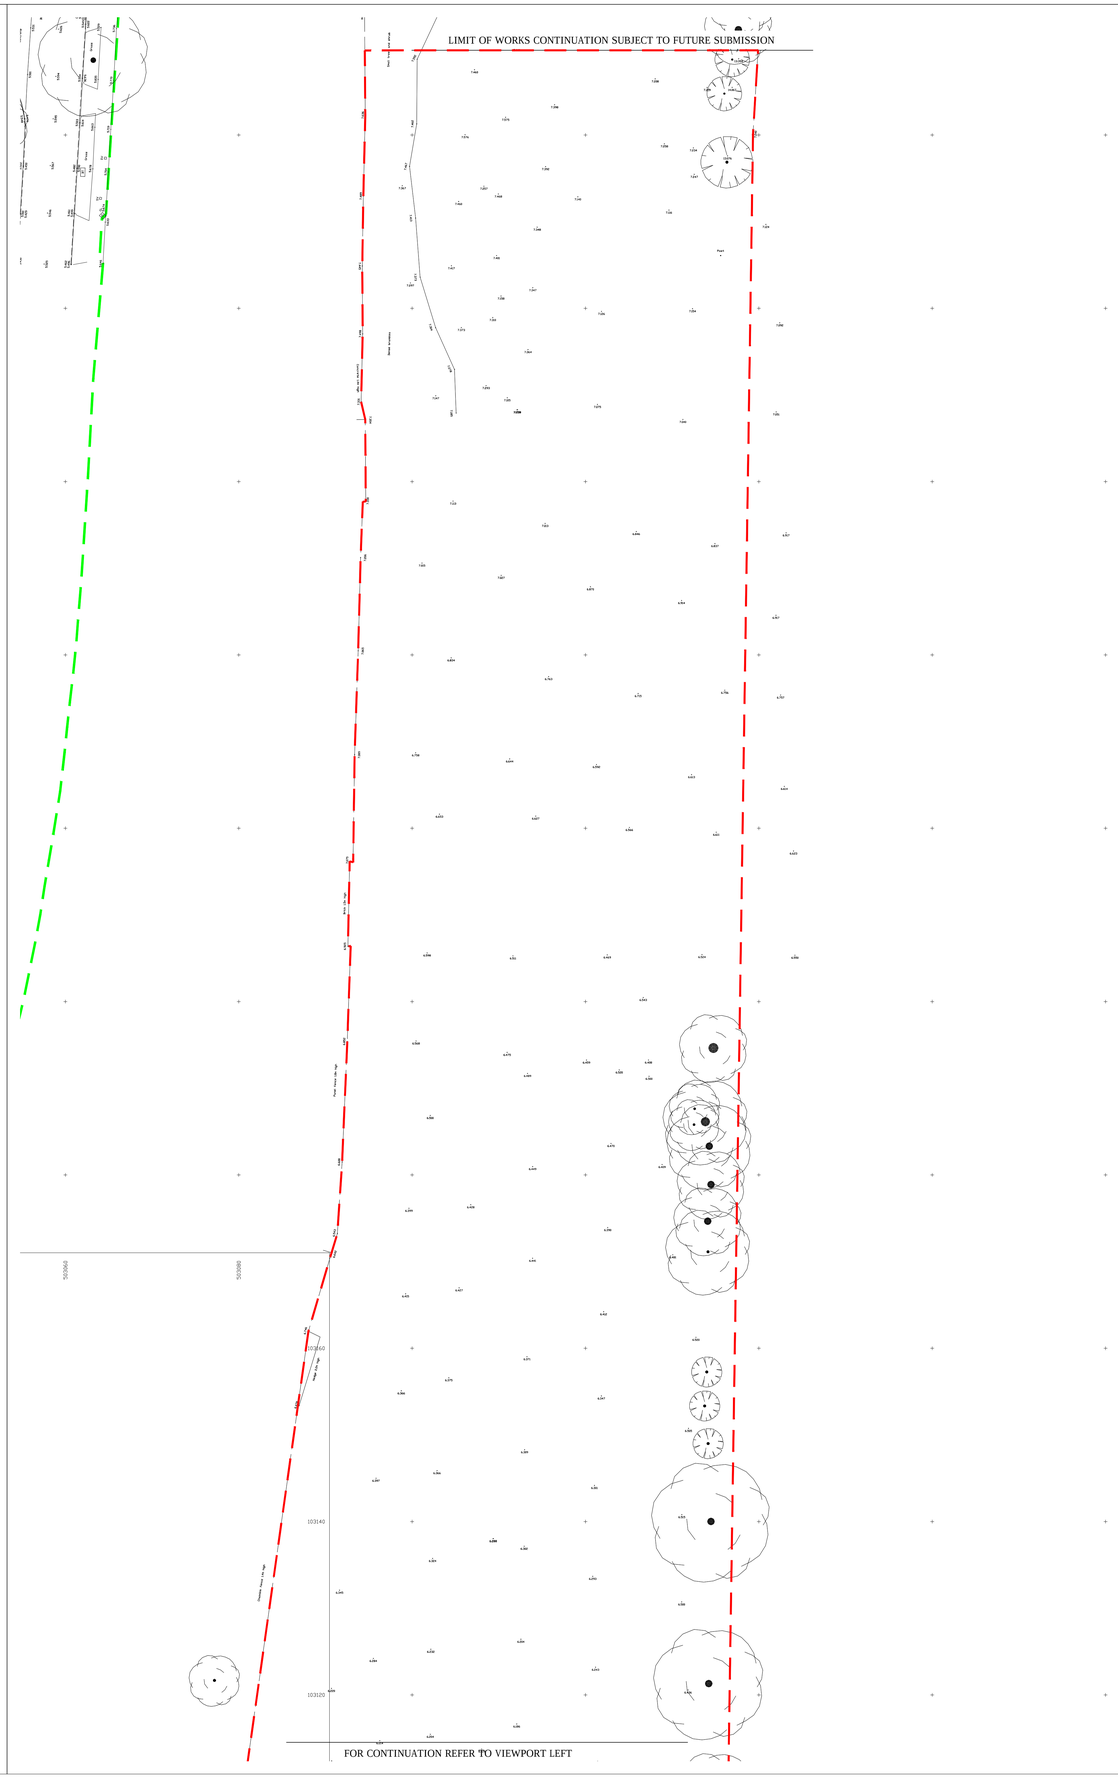

© Mayer Brown Limited Copyright. The drawings, information and data recorded in this document ("the information") is the property of Mayer Brown. This document and the information are solely for the use of the authorised recipient and this document may not be used, copied or reproduced in whole or part for any purposes other than which it was supplied by Mayer Brown. Mayer Brown makes no representation, undertakes no duty and accepts no responsibilities to any third party who may use or rely upon this document or the information.

A0 ORIGINAL

© Crown copyright, all rights reserved. 2012. Licence number 100002189.

NOTES

1. Topo survey has been taken from MB drawing IR.PHLITTLE.2.21 Rev A received 23/01/15.

FOR APPROVAL
NOT FOR CONSTRUCTION

rev.	amendment	checked	date
P2	Scheme amended following WSCC reserve matters comments dated 21/10/16. (PB)	AB	03/11/2016

mayer brown

Mayer Brown Limited
Lion House Oriental Road Woking Surrey GU22 8AR
Telephone 01483 750 508 Fax 01483 750 437
wokingoffice@mayerbrown.co.uk www.mayerbrown.co.uk

client
PERSIMMON HOMES

project
NORTH LITTLEHAMPTON PHASE 2
FITZALAN LINK S278 WORKS

scale	1:250 @ A0	drawn by	PB	checked by	AB
date	MARCH 2016	cad file	208-01 P2 & 02 P2.DWG		

title
PROPOSED S278 HIGHWAY WORKS
TOPOGRAPHICAL SURVEY DRAWING (2 OF 2)

drawing number
PHF-MB-S278-GF-DR-D-208-02 rev. P2