



Barn Close

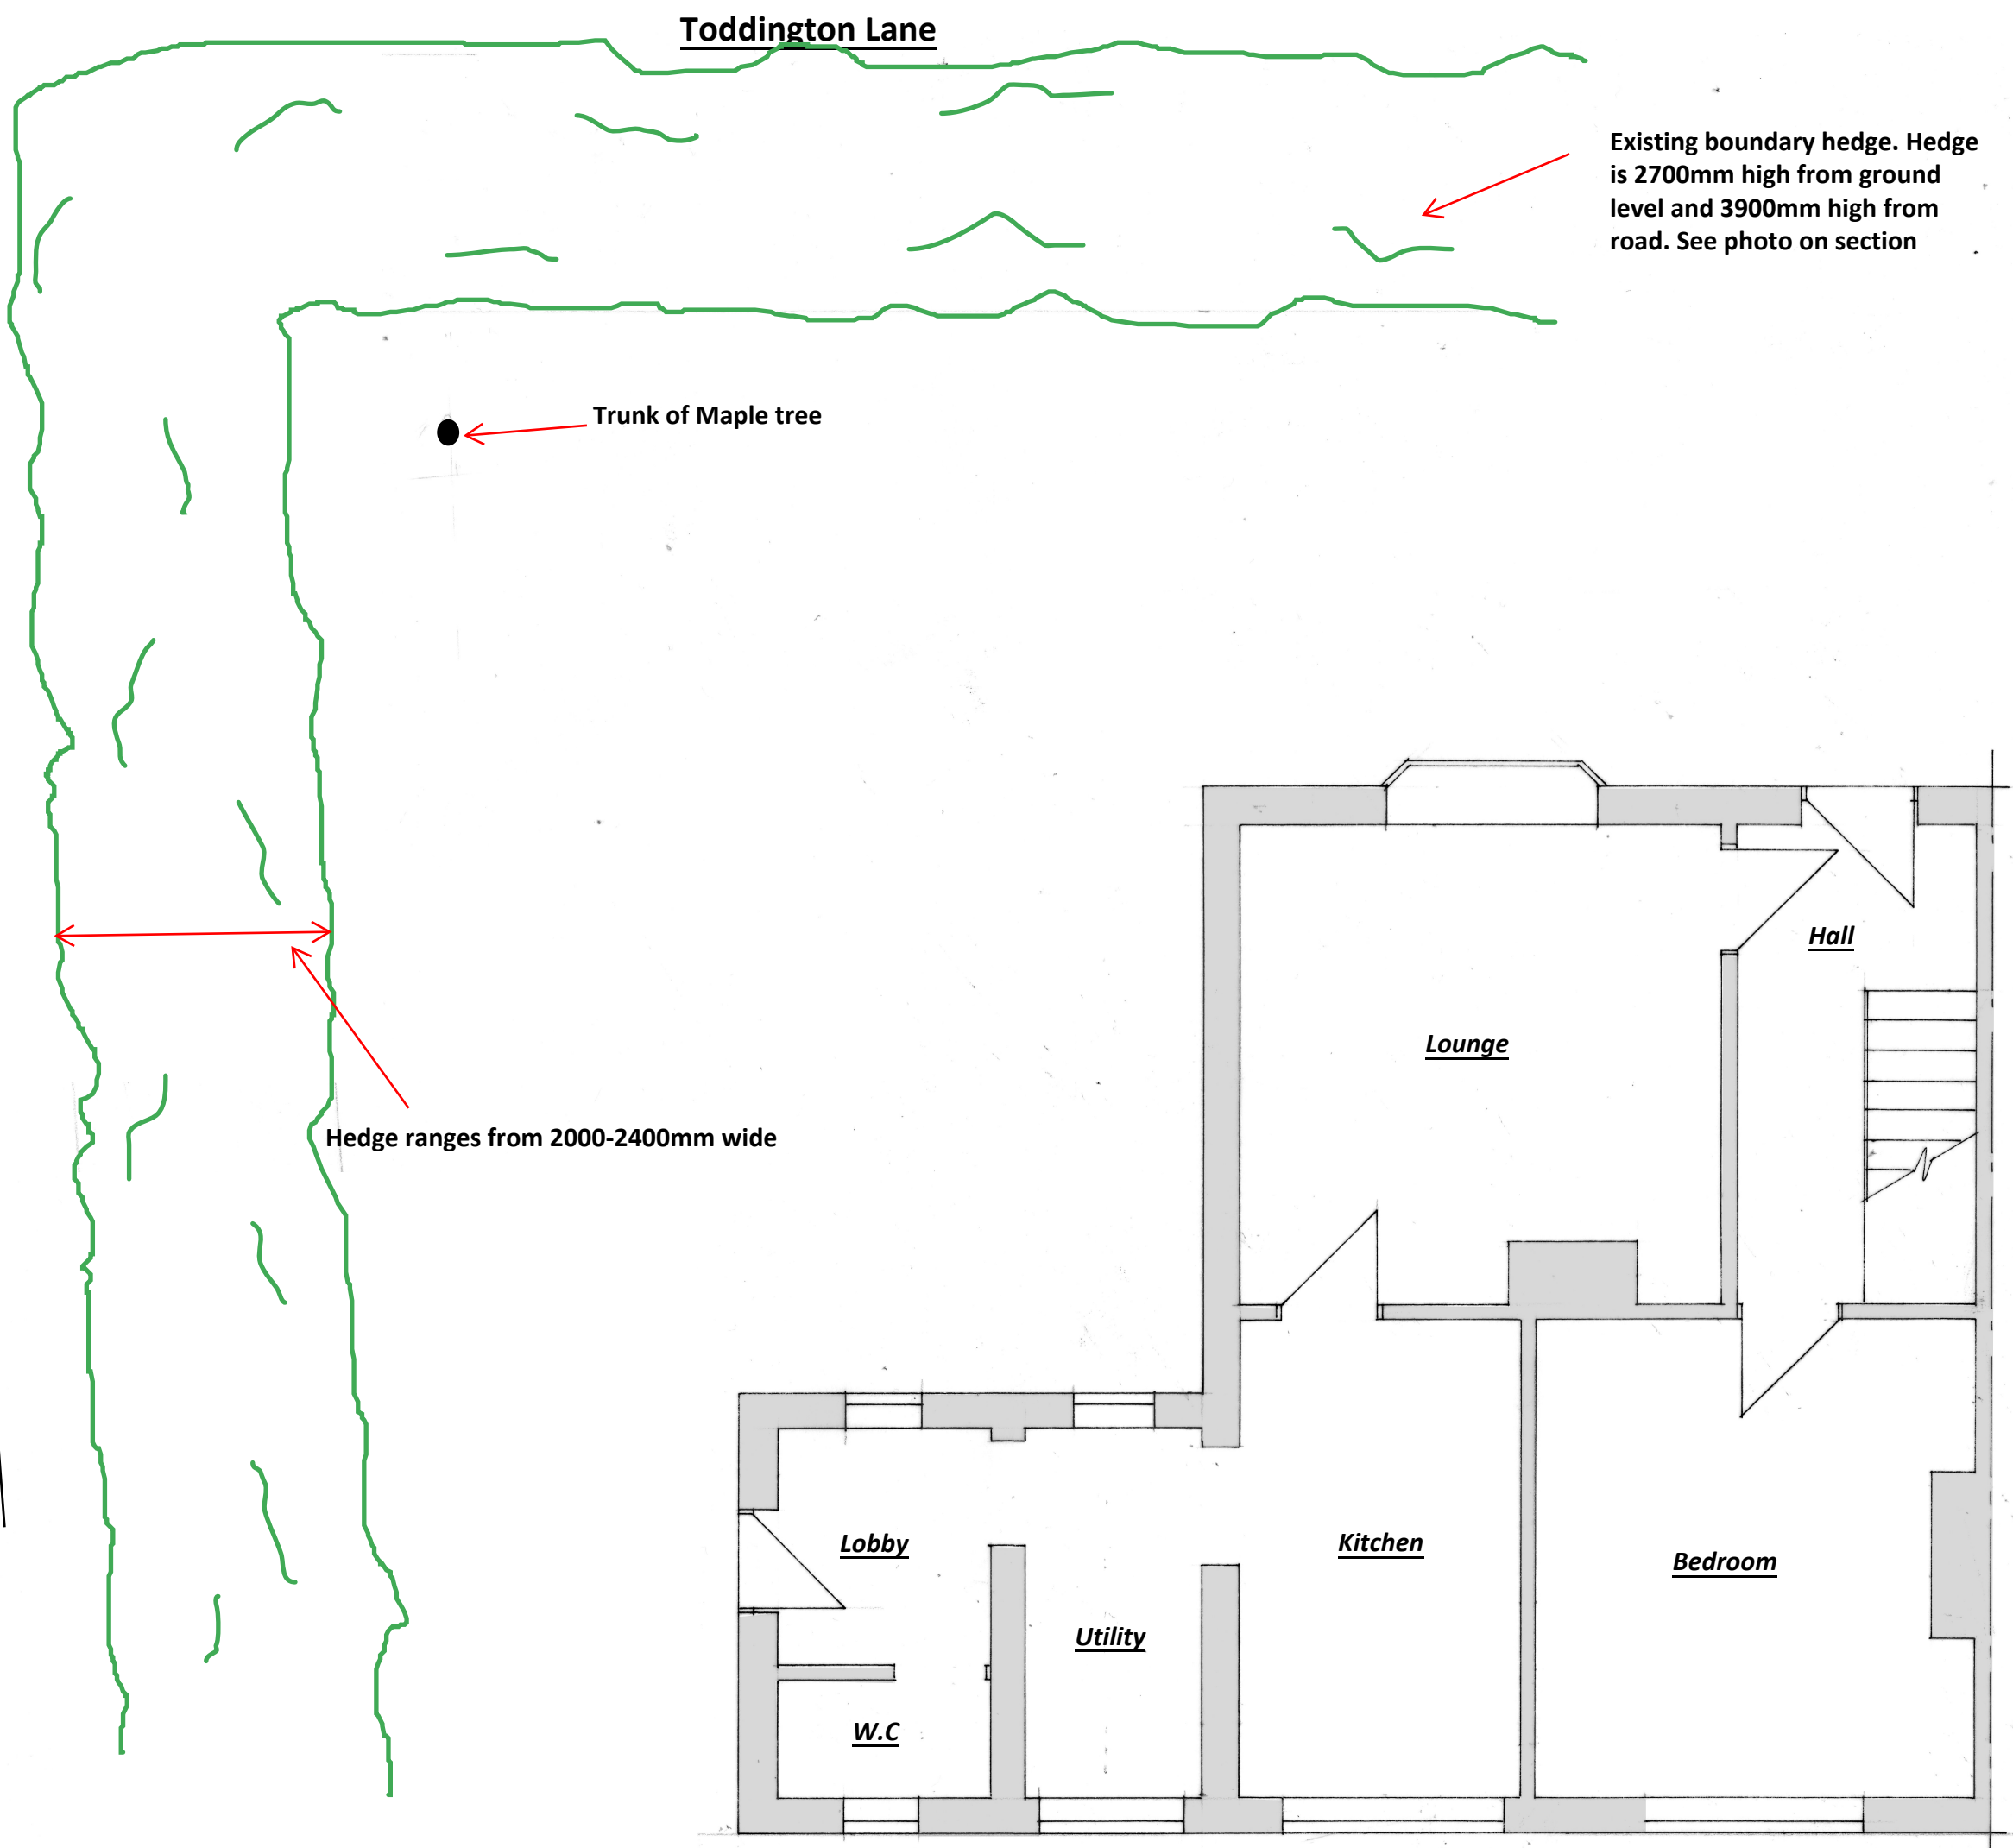

Existing Ground Floor Plan 1:50

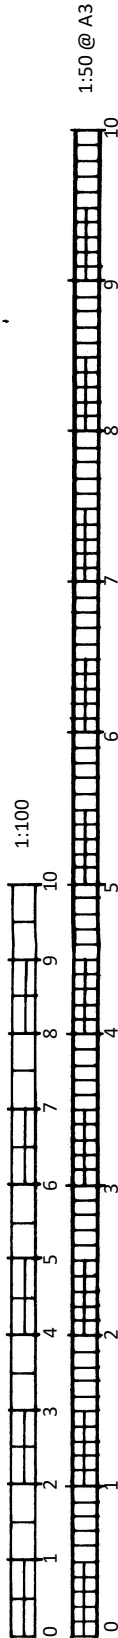

cabe
chartered
association
of building
engineers

BSB S.Barrett Architectural, Structural & Party Wall Services		259 Toddington Lane, Littlehampton		Side Extension 		Mr & Mrs Tedder 27.10.2025 BSB/25208/1		A3
stevebsltd@yahoo.com 07974 715009		cabec chartered association of building engineers		CLIENT: DATE: DRWG No:				