


Existing Roof Plan 1:50

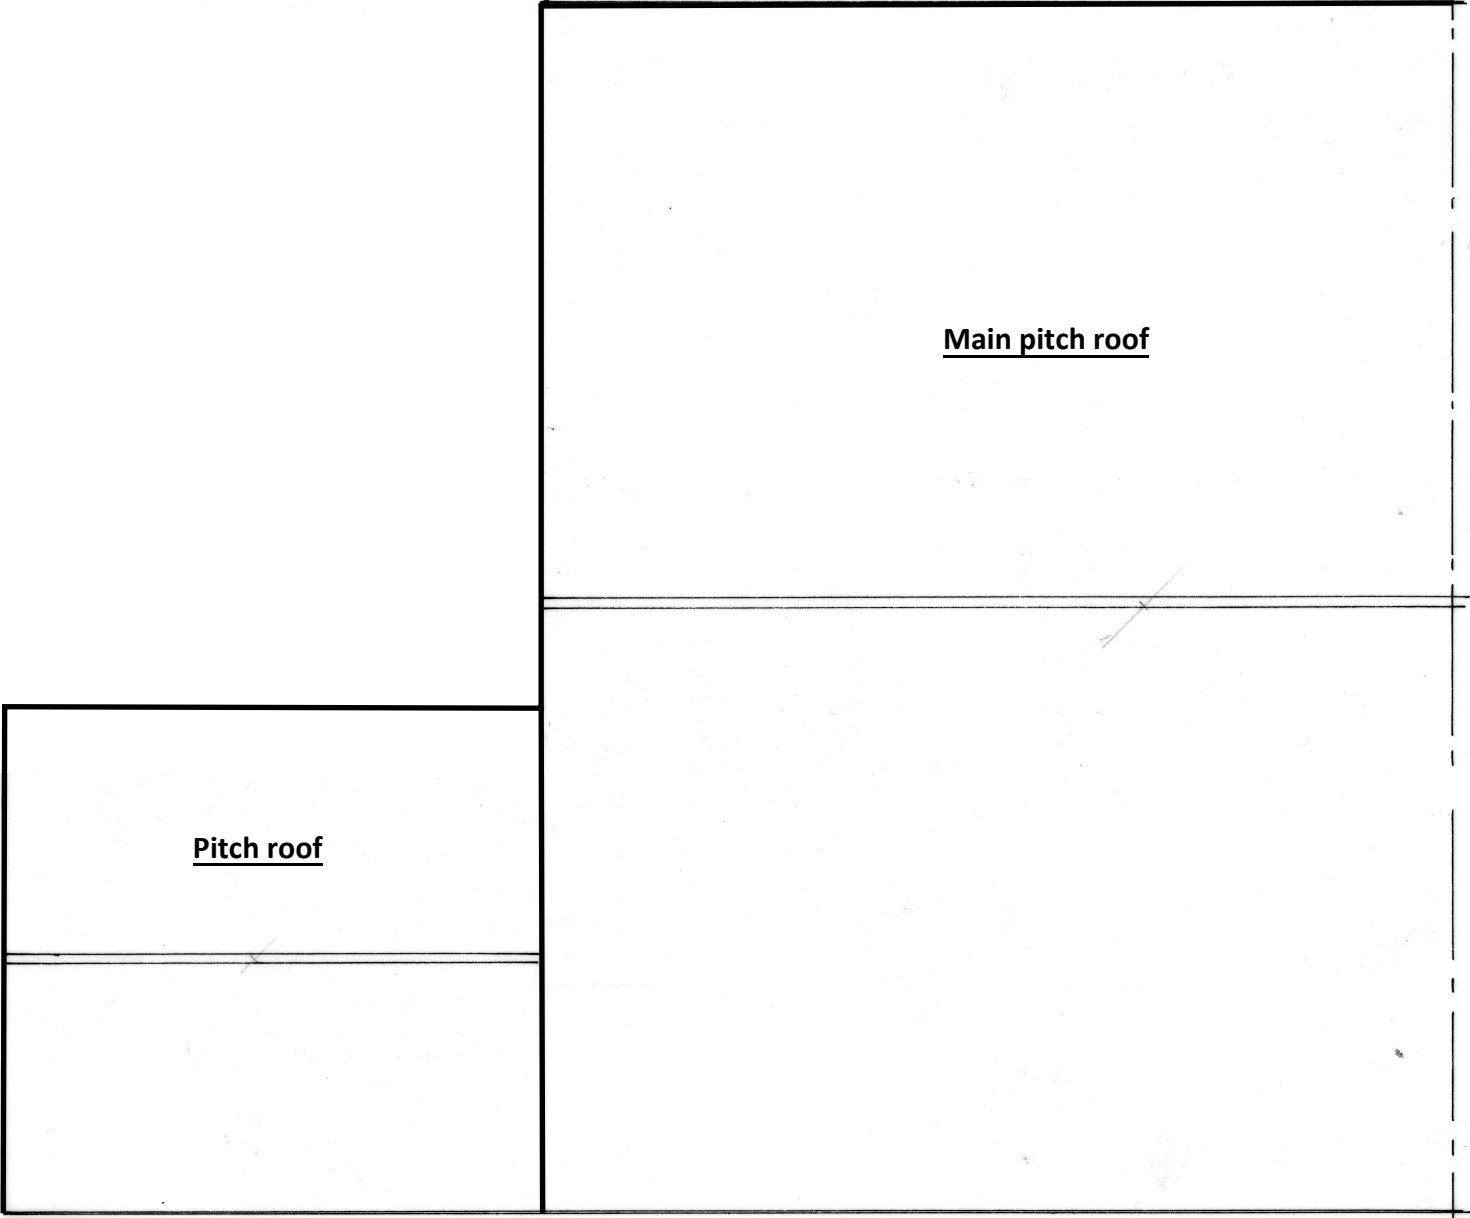

Proposed Roof Plan 1:50

