


Location Plan

Site Address: Weavers Cottage, 259, Toddington Lane, Littlehampton, BN17 6JX

Date Produced: 18-Nov-2025

Scale: 1:1250 @A4

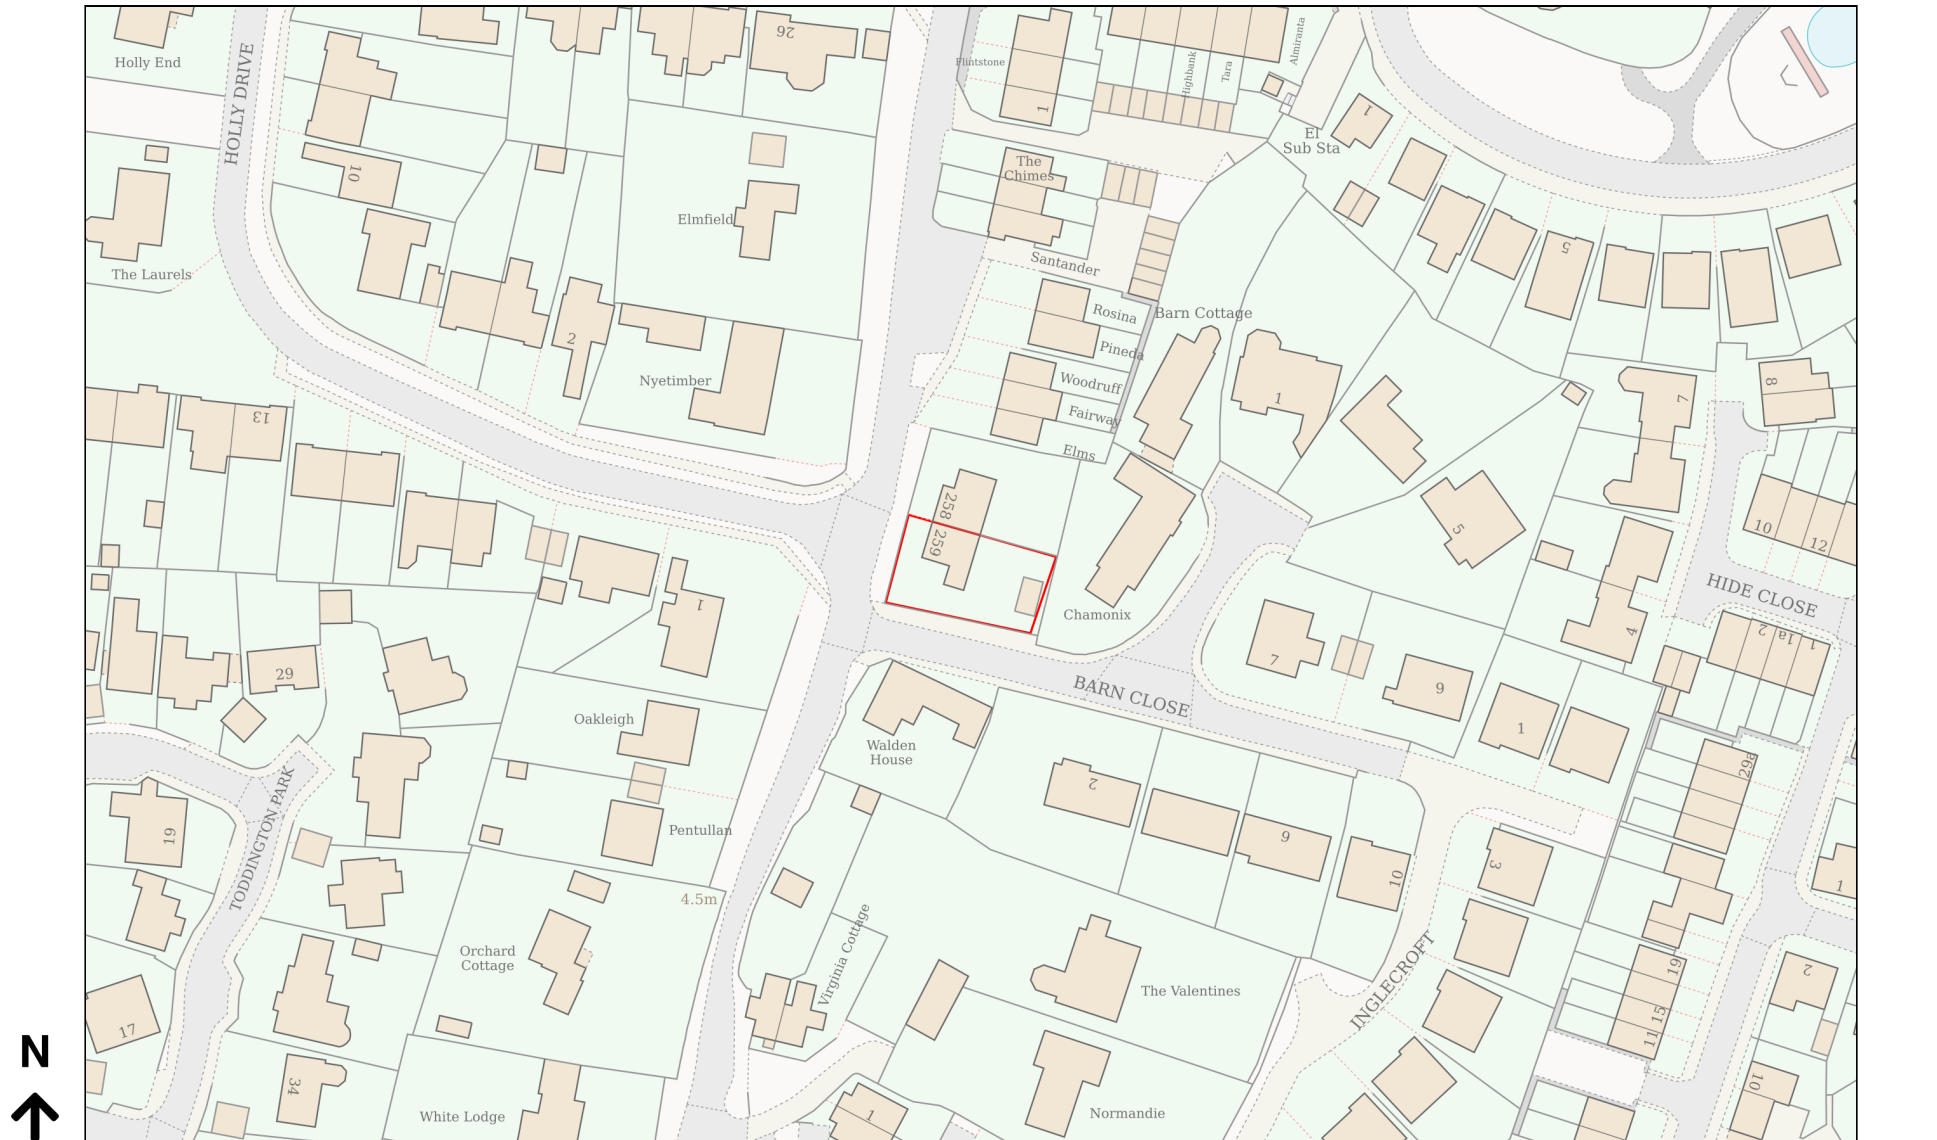

Planning Portal Reference: PP-14491498v1