


Proposed Floor Plan.

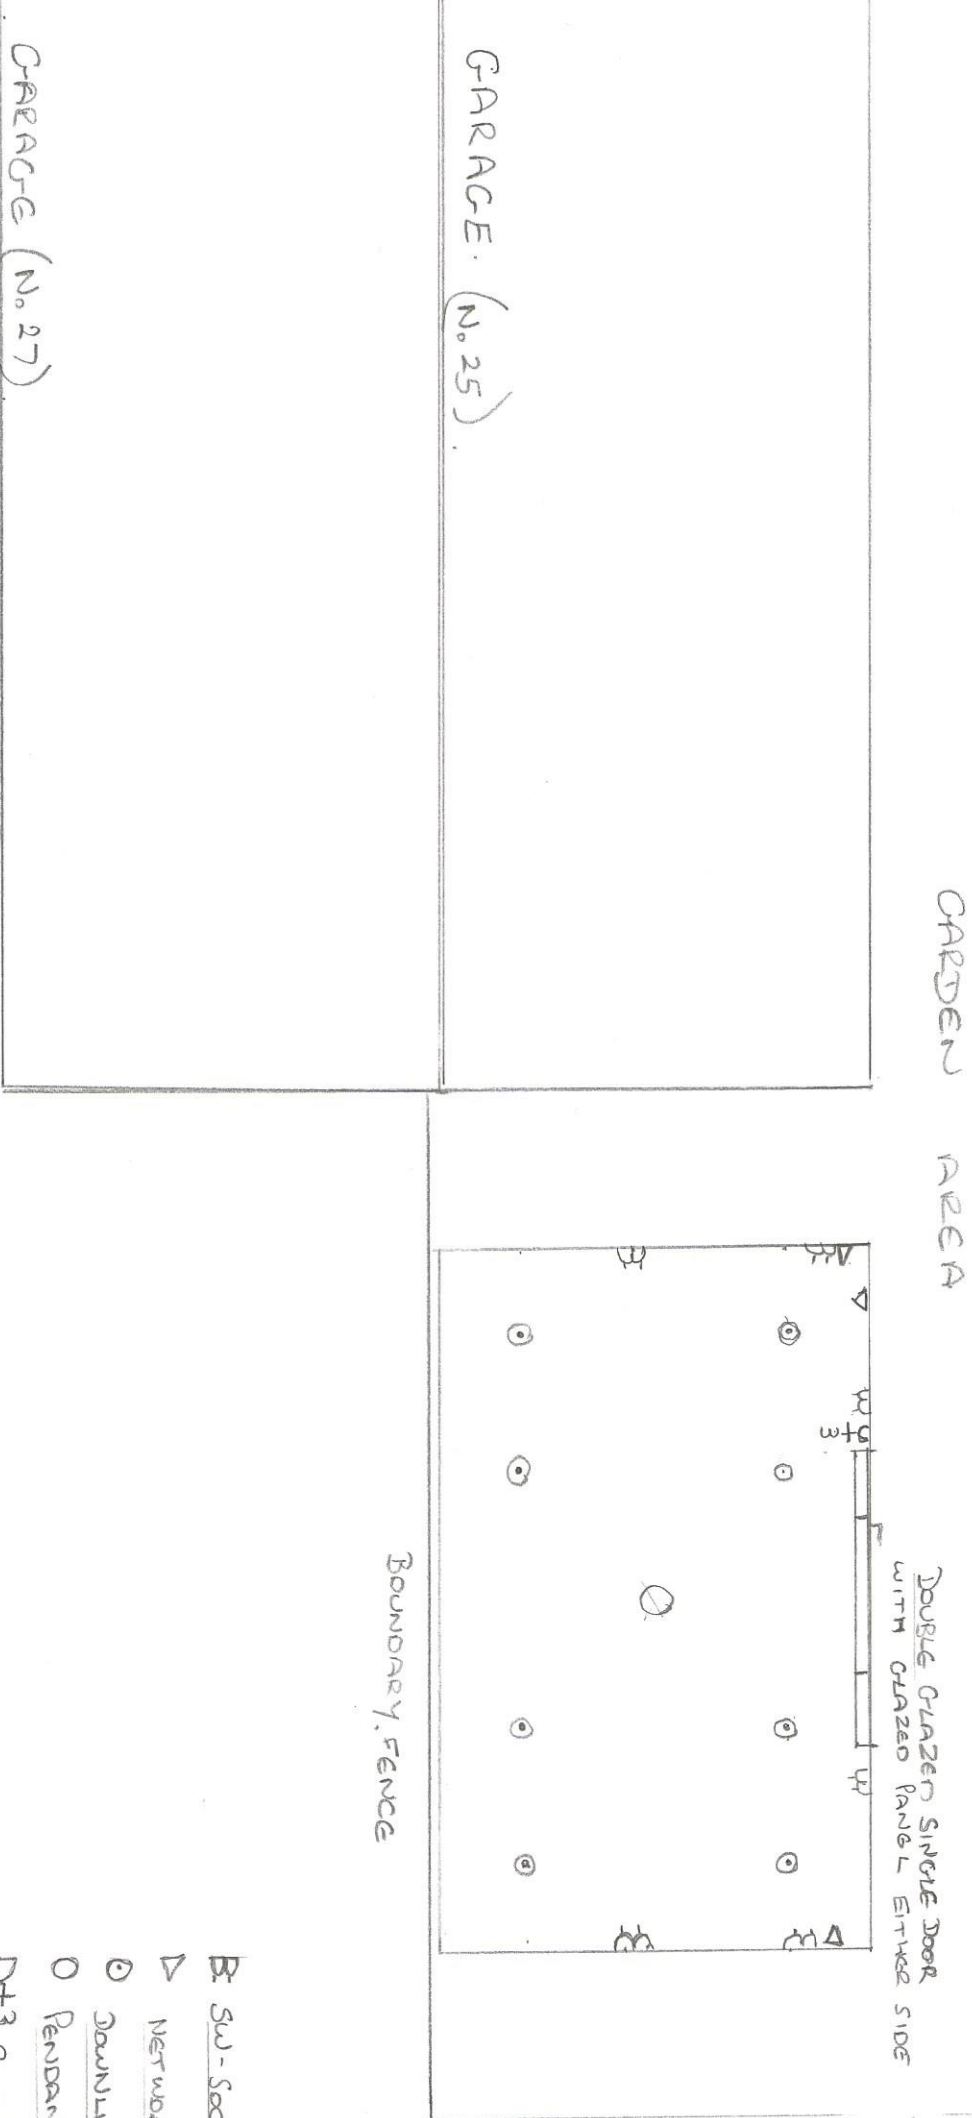

BOUNDARY FENCE

- △ Sw-Socket
- △ Network Point
- Downlight
- Pendant
- D+3 3gang switch