


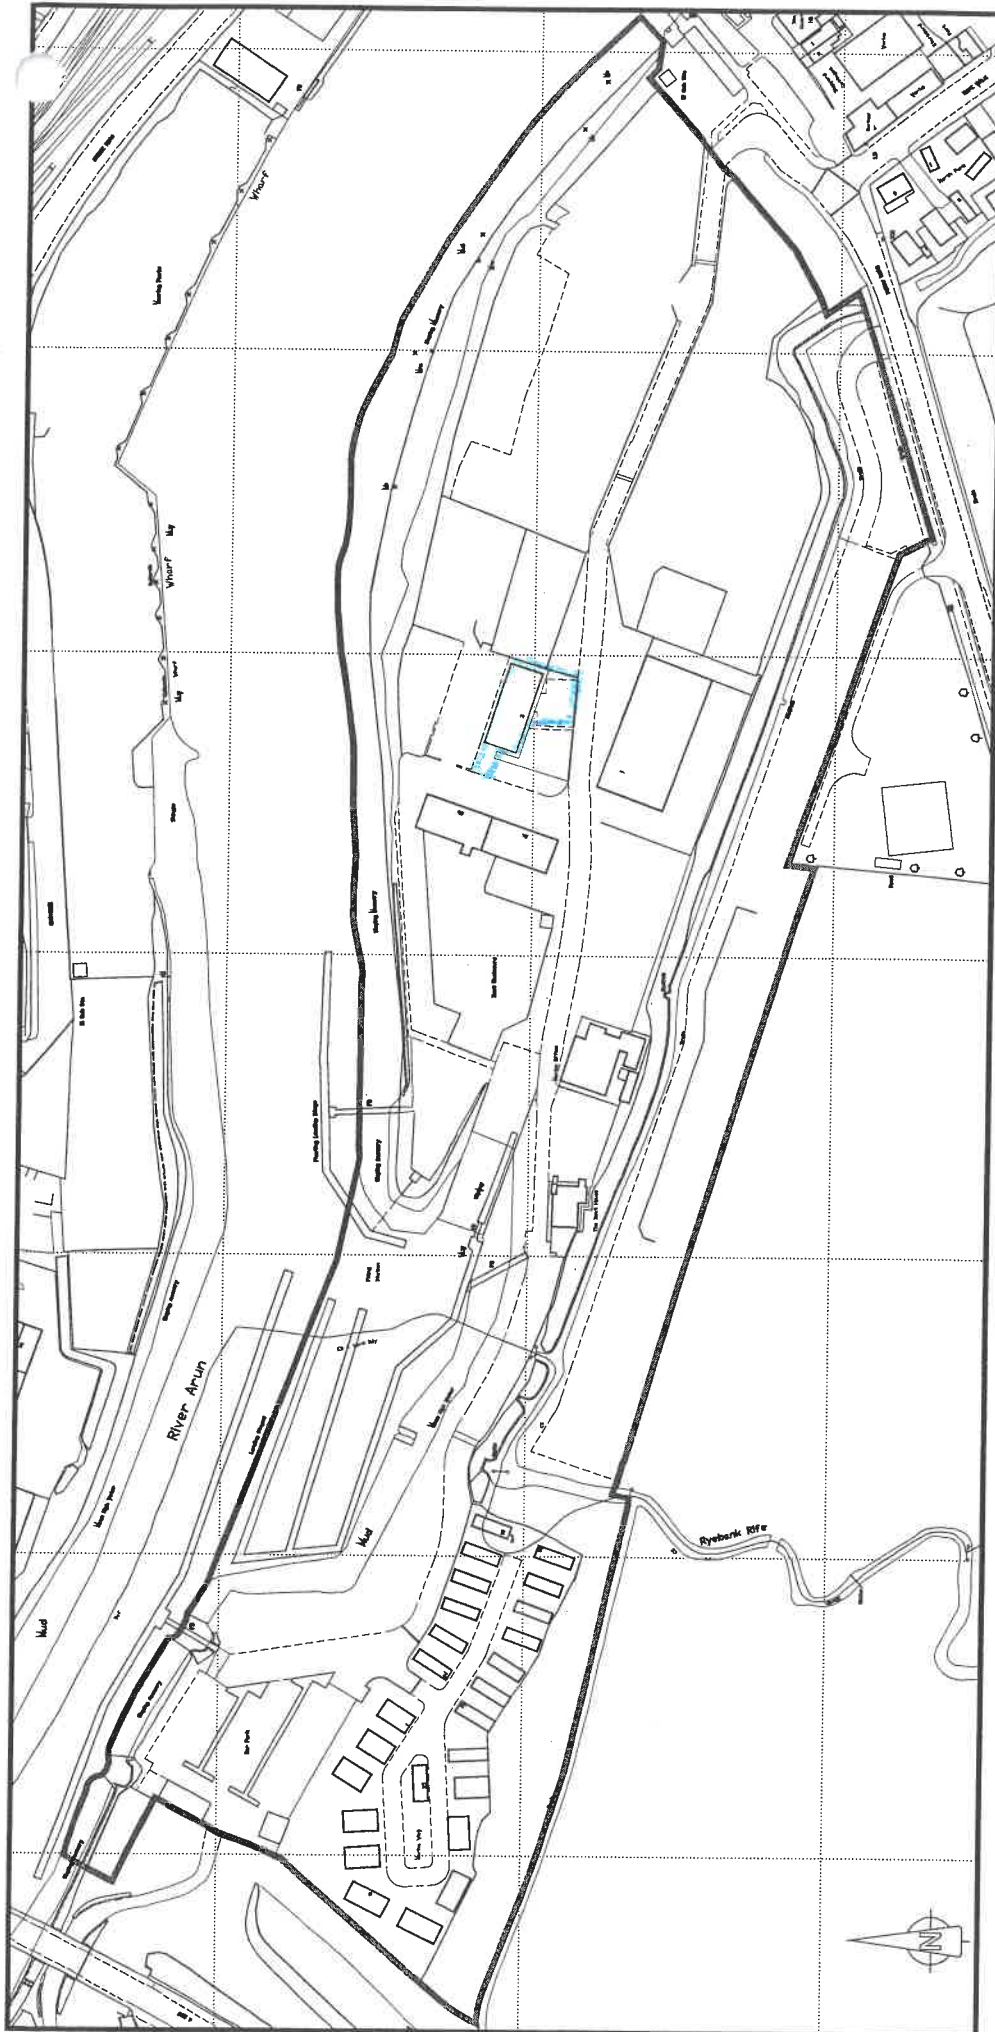

SCALE 1:2500

Drawing No. LMRSC/1a

LITTLEHAMPTON MARINA FERRY ROAD LITTLEHAMPTON WEST SUSSEX BN17 5DS **Application for Certificate of Lawful Use**

alan unsted MCIAT
Architectural Technologist
Building Design Consultant
Tel (01243) 575334
E-mail: alan.unsted1@btconnect.com

Trade@CottageWine&Salads&BQ&Meat&Deli

Plan produced for information purposes only
© Crown copyright. All rights reserved
Licence number ES 100025749

BEDFORD & UPTON
CHARTERED SURVEYORS

24 SOUTHGATE
CHICHESTER PO19 1ES
Tel & Fax (01243) 783866
Email bedford_and_pton@btinternet.com