



Not to appropriate scale.
Please use scale bar.
0m 2m 10m

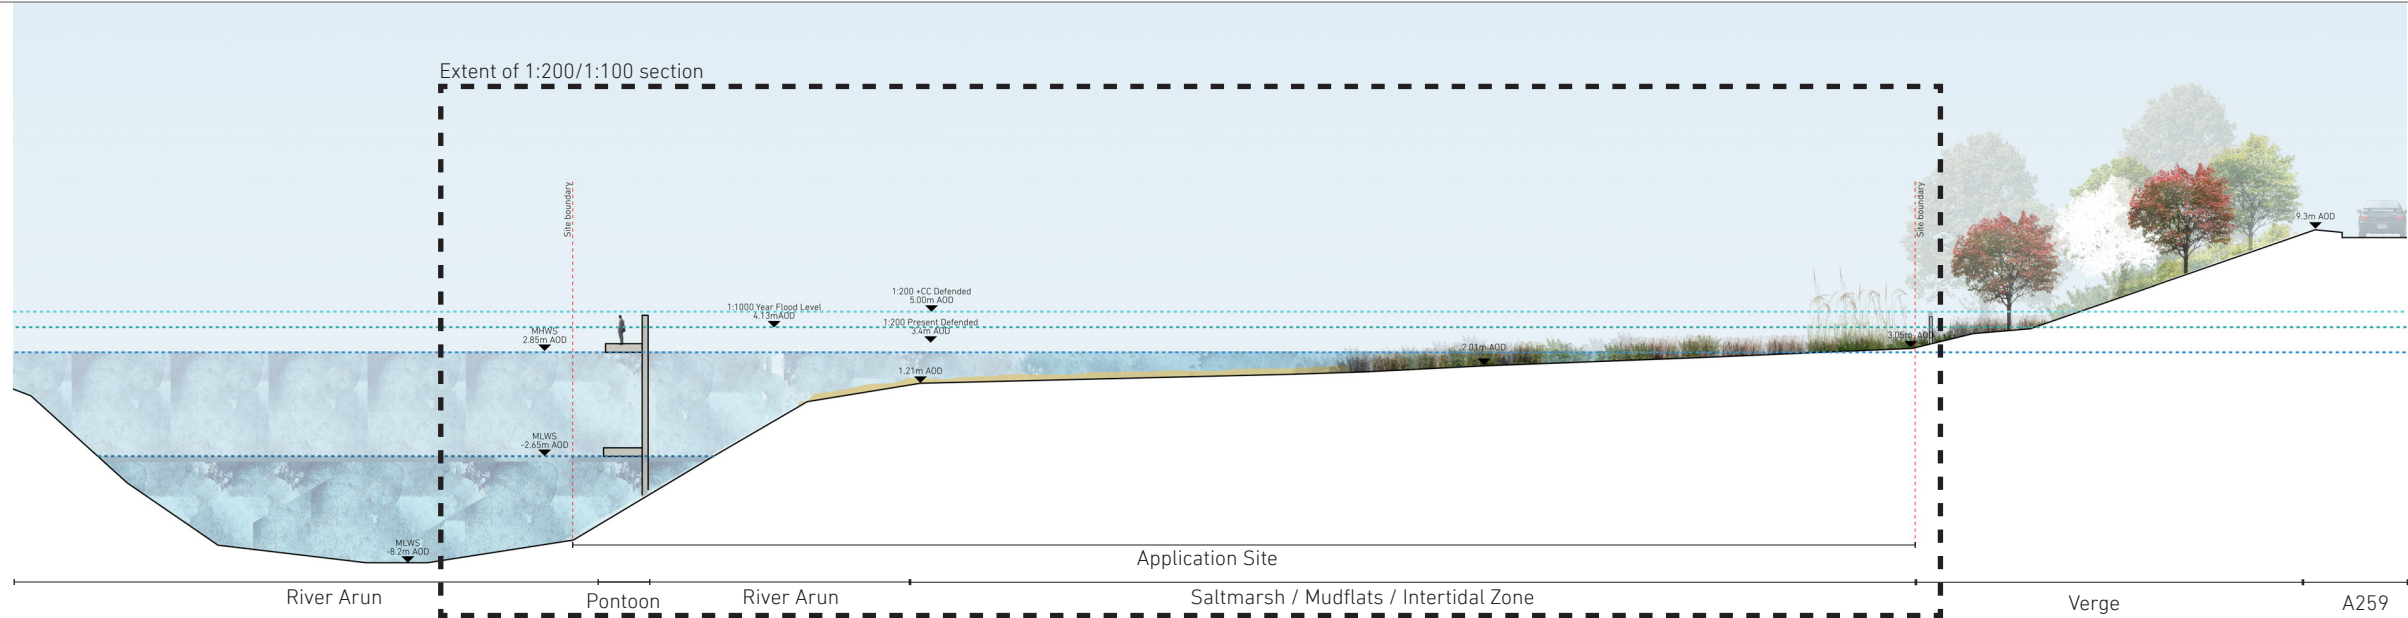

Scale 1:200 at A3
0m 2m 10m

Scale 1:100 at A1
0m 1m 5m

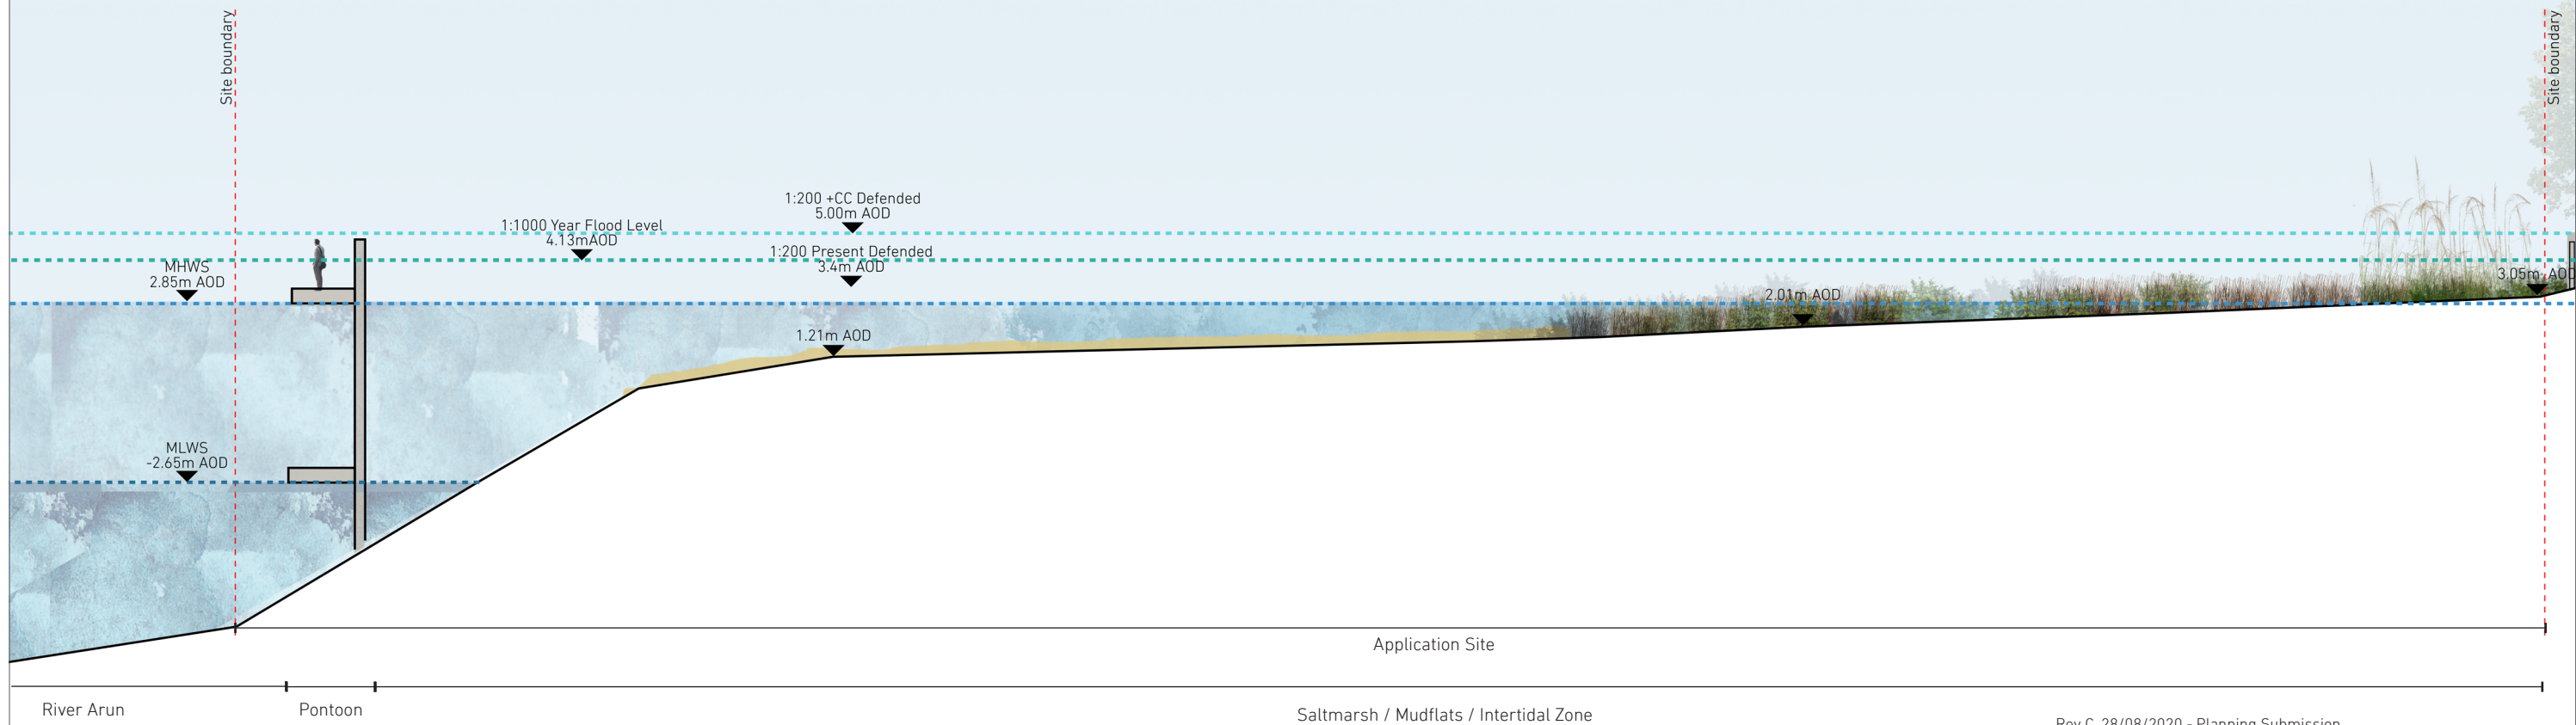

1. No dimensions to be scaled
2. All dimensions to be verified by the contractor before work is commenced
3. Architect to be notified immediately if any discrepancies are found
4. All shop drawings to be approved by Architect before work commences.
5. All details to be in accordance with relevant British Standards and manufacturers recommendations and specification
6. This drawing is the property of Stolon Studio Ltd, copyright reserved. This drawing is not to be copied, reproduced, retained or disclosed to any unauthorised person either wholly or in part without the specific consent in writing of Stolon Studio Ltd.

Note: all flood levels shown are tidal

Format of sections amended at revision B

Rev C, 28/08/2020 - Planning Submission
Rev B, 31/07/2020 - Issue to consultants
Rev A, 19/05/2020 - Issue to consultants

STOLONSTUDIO	Stolon Studio Ltd Kaolin Court, 33-39 Beadnell Road, London SE23 1AA 020 3355 9533 mail@stolon.co.uk		
	Drawing	Scale	Rev:
	Indicative Proposed Section A-A	As indicated Page size: A3	C
	Project	Date	
	030	28/08/2020	
	Dwg No.		
	Hampton Quay		030-S3-P200