ARUN DISTRICT COUNCIL LU/238/20/OUT

FD A-A

FD B-B

FD C-C

FD D-D

FD E-E

FD F-F




Flood defence key

- Existing line of steel sheet piling flood defences
- Existing line of embankment flood defences
- Proposed secondary line of defences
- Proposed line of concrete capping beam to existing steel sheet piling

1. All dimensions are in mm unless stated otherwise
2. No dimensions to be scaled
3. All dimensions to be verified by the contractor before work is commenced
4. Architect to be notified immediately if any discrepancies are found
5. All shop drawings to be approved by Architect before work commences.
6. All details to be in accordance with relevant British Standards and manufacturers recommendations and specification
7. This drawing is the property of Stolon Studio Ltd, copyright reserved, and is not to be copied, reproduced, retained or disclosed to any unauthorised person either wholly or in part without the specific consent in writing of Stolon Studio Ltd.

This drawing is produced based upon Survey information by others and Stolon Studio Ltd take no responsibility for the accuracy of this information.

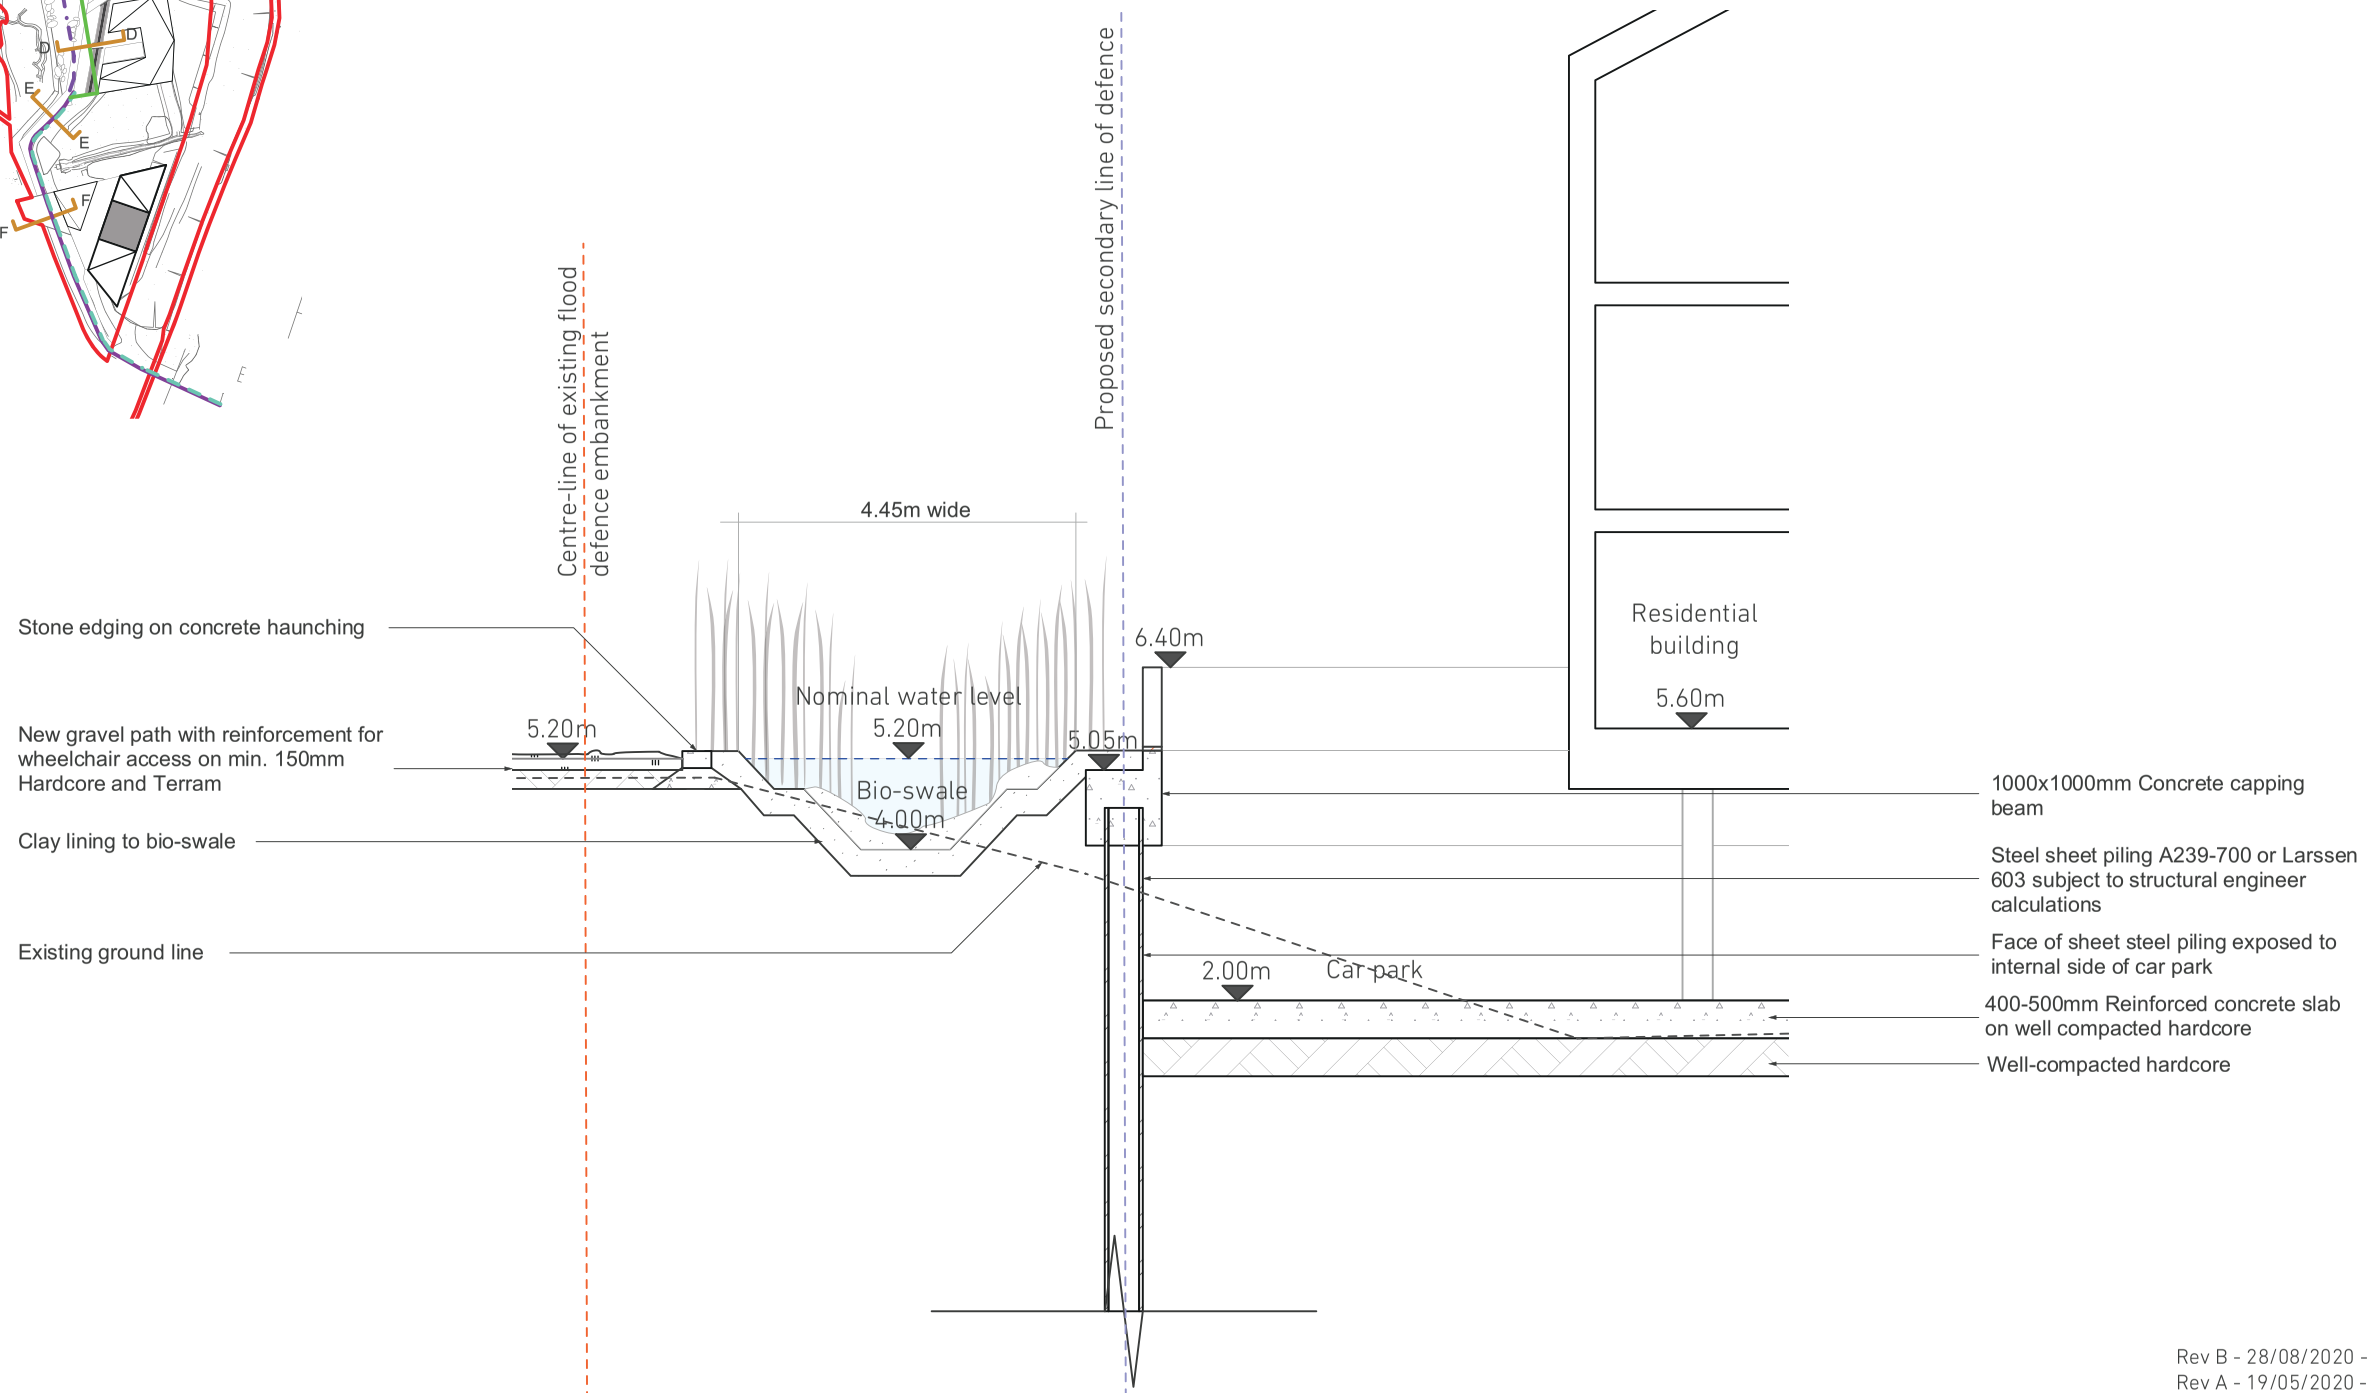

Rev B - 28/08/2020 - Planning Submission
Rev A - 19/05/2020 - Update to consultants

STOLON STUDIO.
Stolon Studio | Kaolin Court | 33-39 Beadnell Road, London SE23 1AA | 020 3355 9533 | mail@stolon.uk

Drawing: Indicative Flood Defence Detail FD A-A	Scale: 1:100
Project: 030 Hampton Quay	Date: 28/08/2020
	Dwg No.: 030-S3-SK018