




1. All dimensions are in mm unless stated otherwise
2. No dimensions to be scaled
3. All dimensions to be verified by the contractor before construction
4. Architect to be notified immediately if any discrepancy is detected
5. All shop drawings to be approved by Architect before construction
6. All details to be in accordance with relevant British Standards and specifications
7. This drawing is the property of Solon Studio Ltd. and is to be copied, reproduced, retained or disclosed to any third party without the specific consent in writing from Solon Studio Ltd.

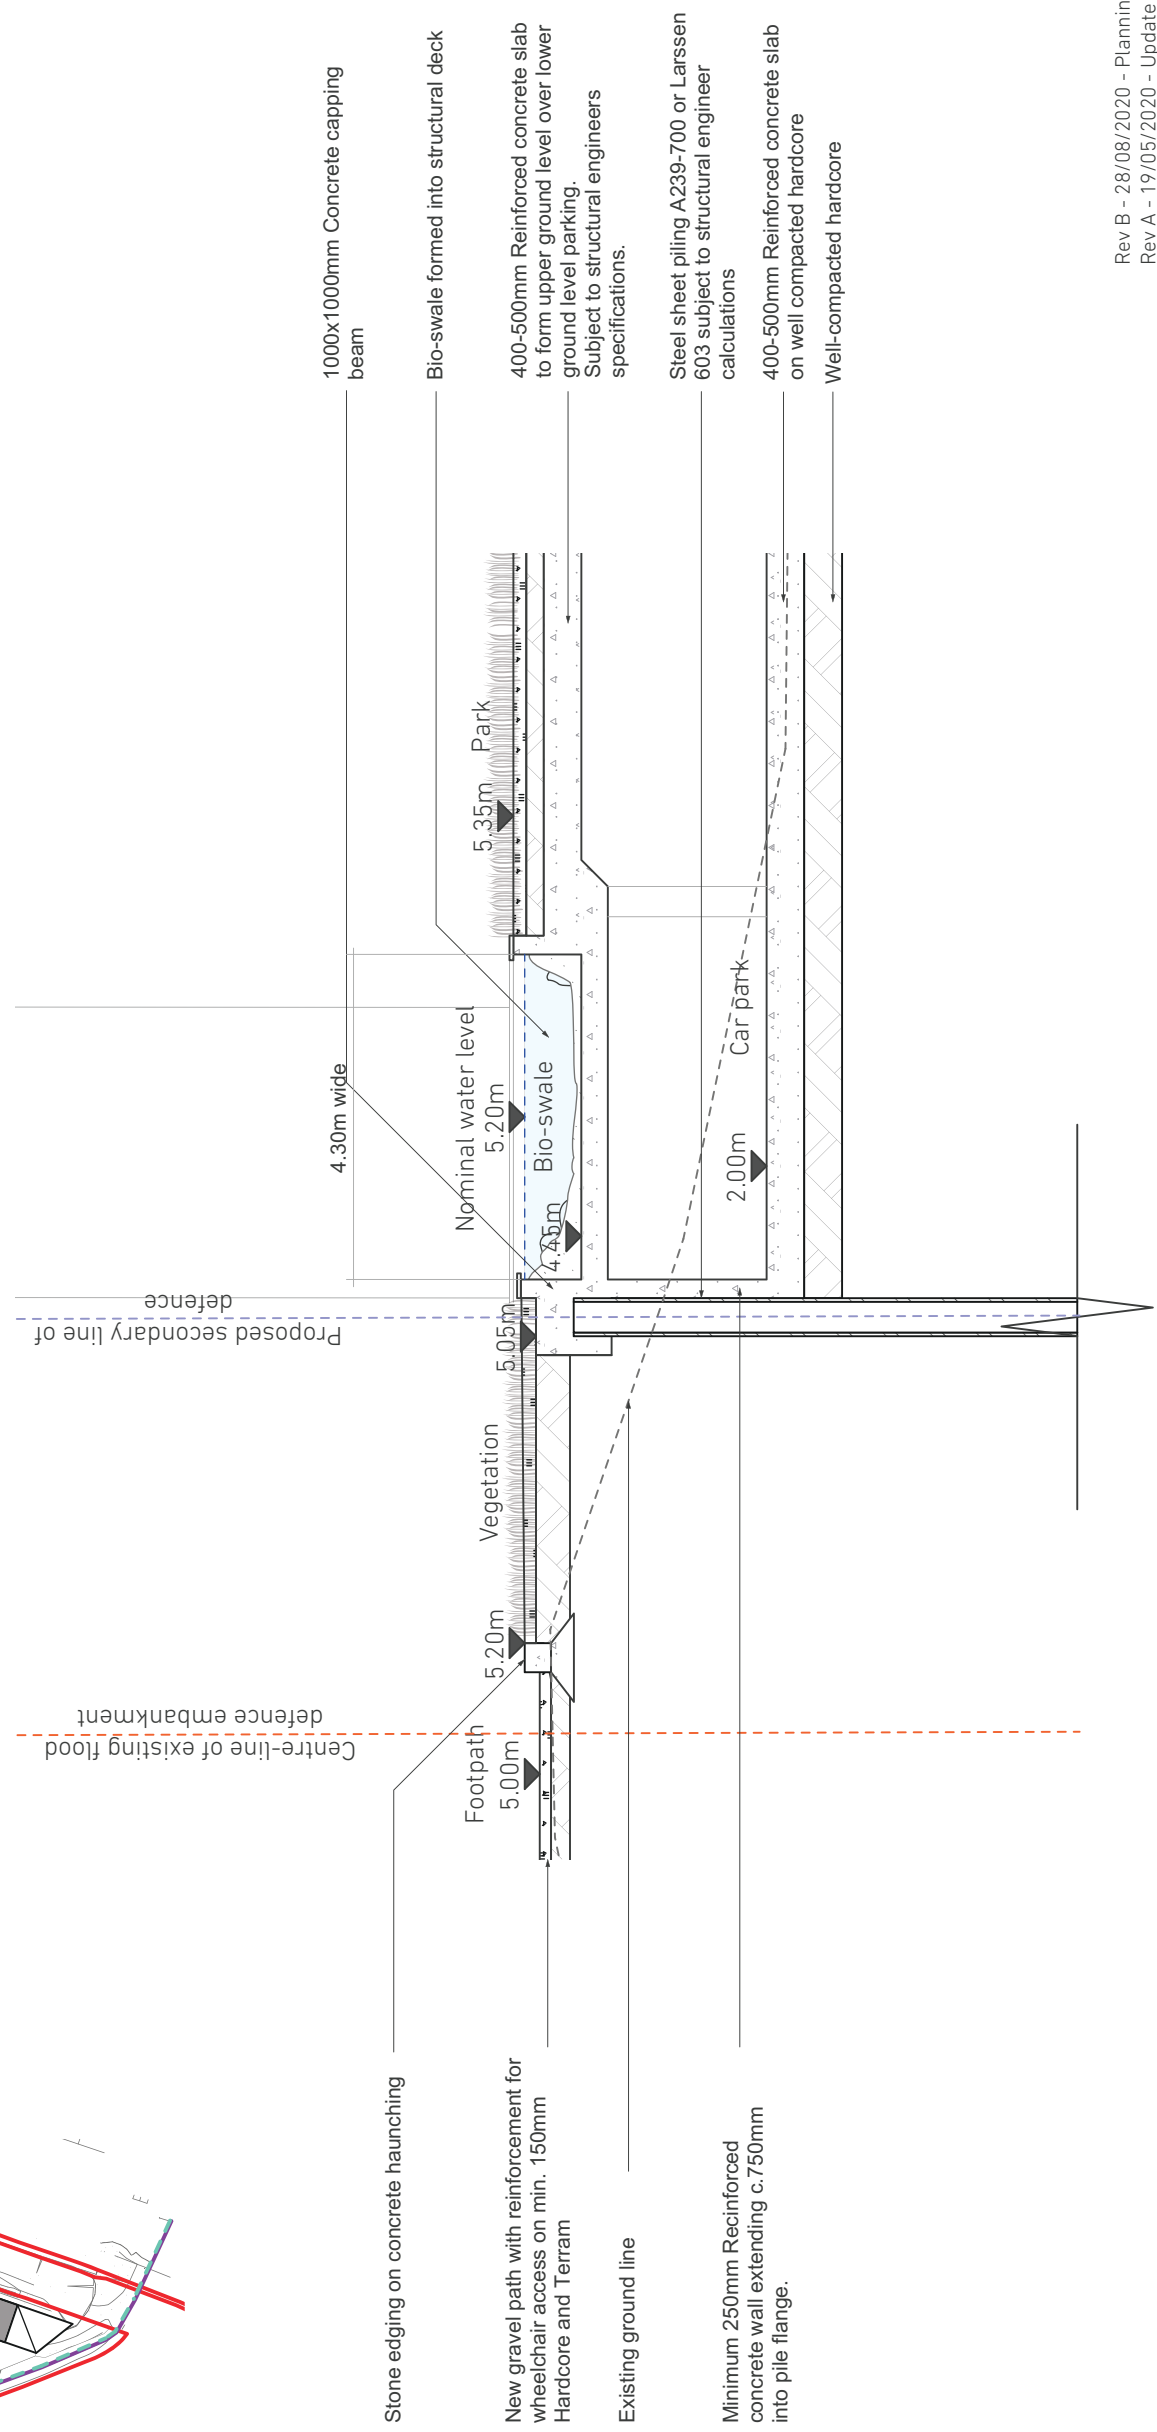

Rev B - 28/08/2020 - Planning Submission
Rev A - 19/05/2020 - Update to consultants

Stolon Studio Kaolin Court 33-39 Beadnell Road, London SE23 1AA 020 3355 9533 mail@stolon.uk	
Drawing Indicative Flood Defence Detail FD B-B	Scale 1:100
Project 030	Date 28/08/2020
Hampton Quay	Dwg No. 030-S3-SK019