



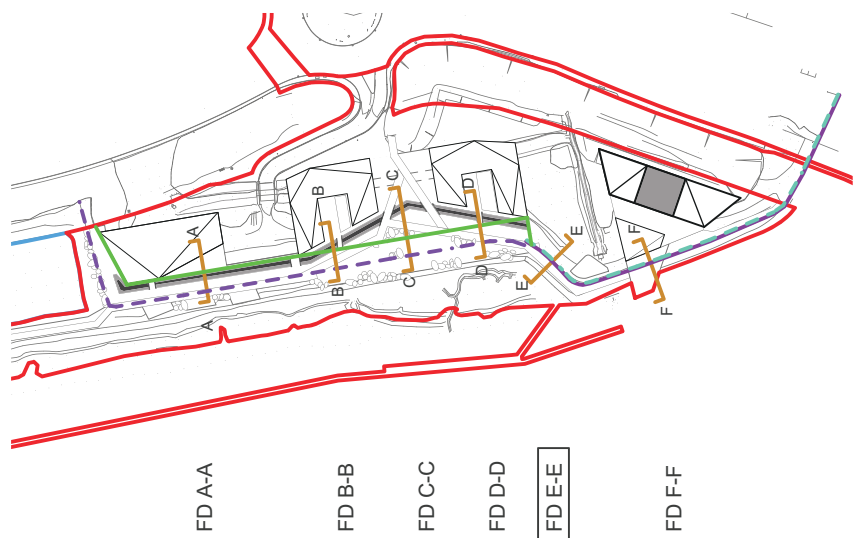

Flood defence key

- Existing line of steel sheet piling
flood defences
- Existing line of embankment
flood defences
- Proposed secondary line of
defences
- Proposed line of concrete
capping beam to existing steel
sheet piling

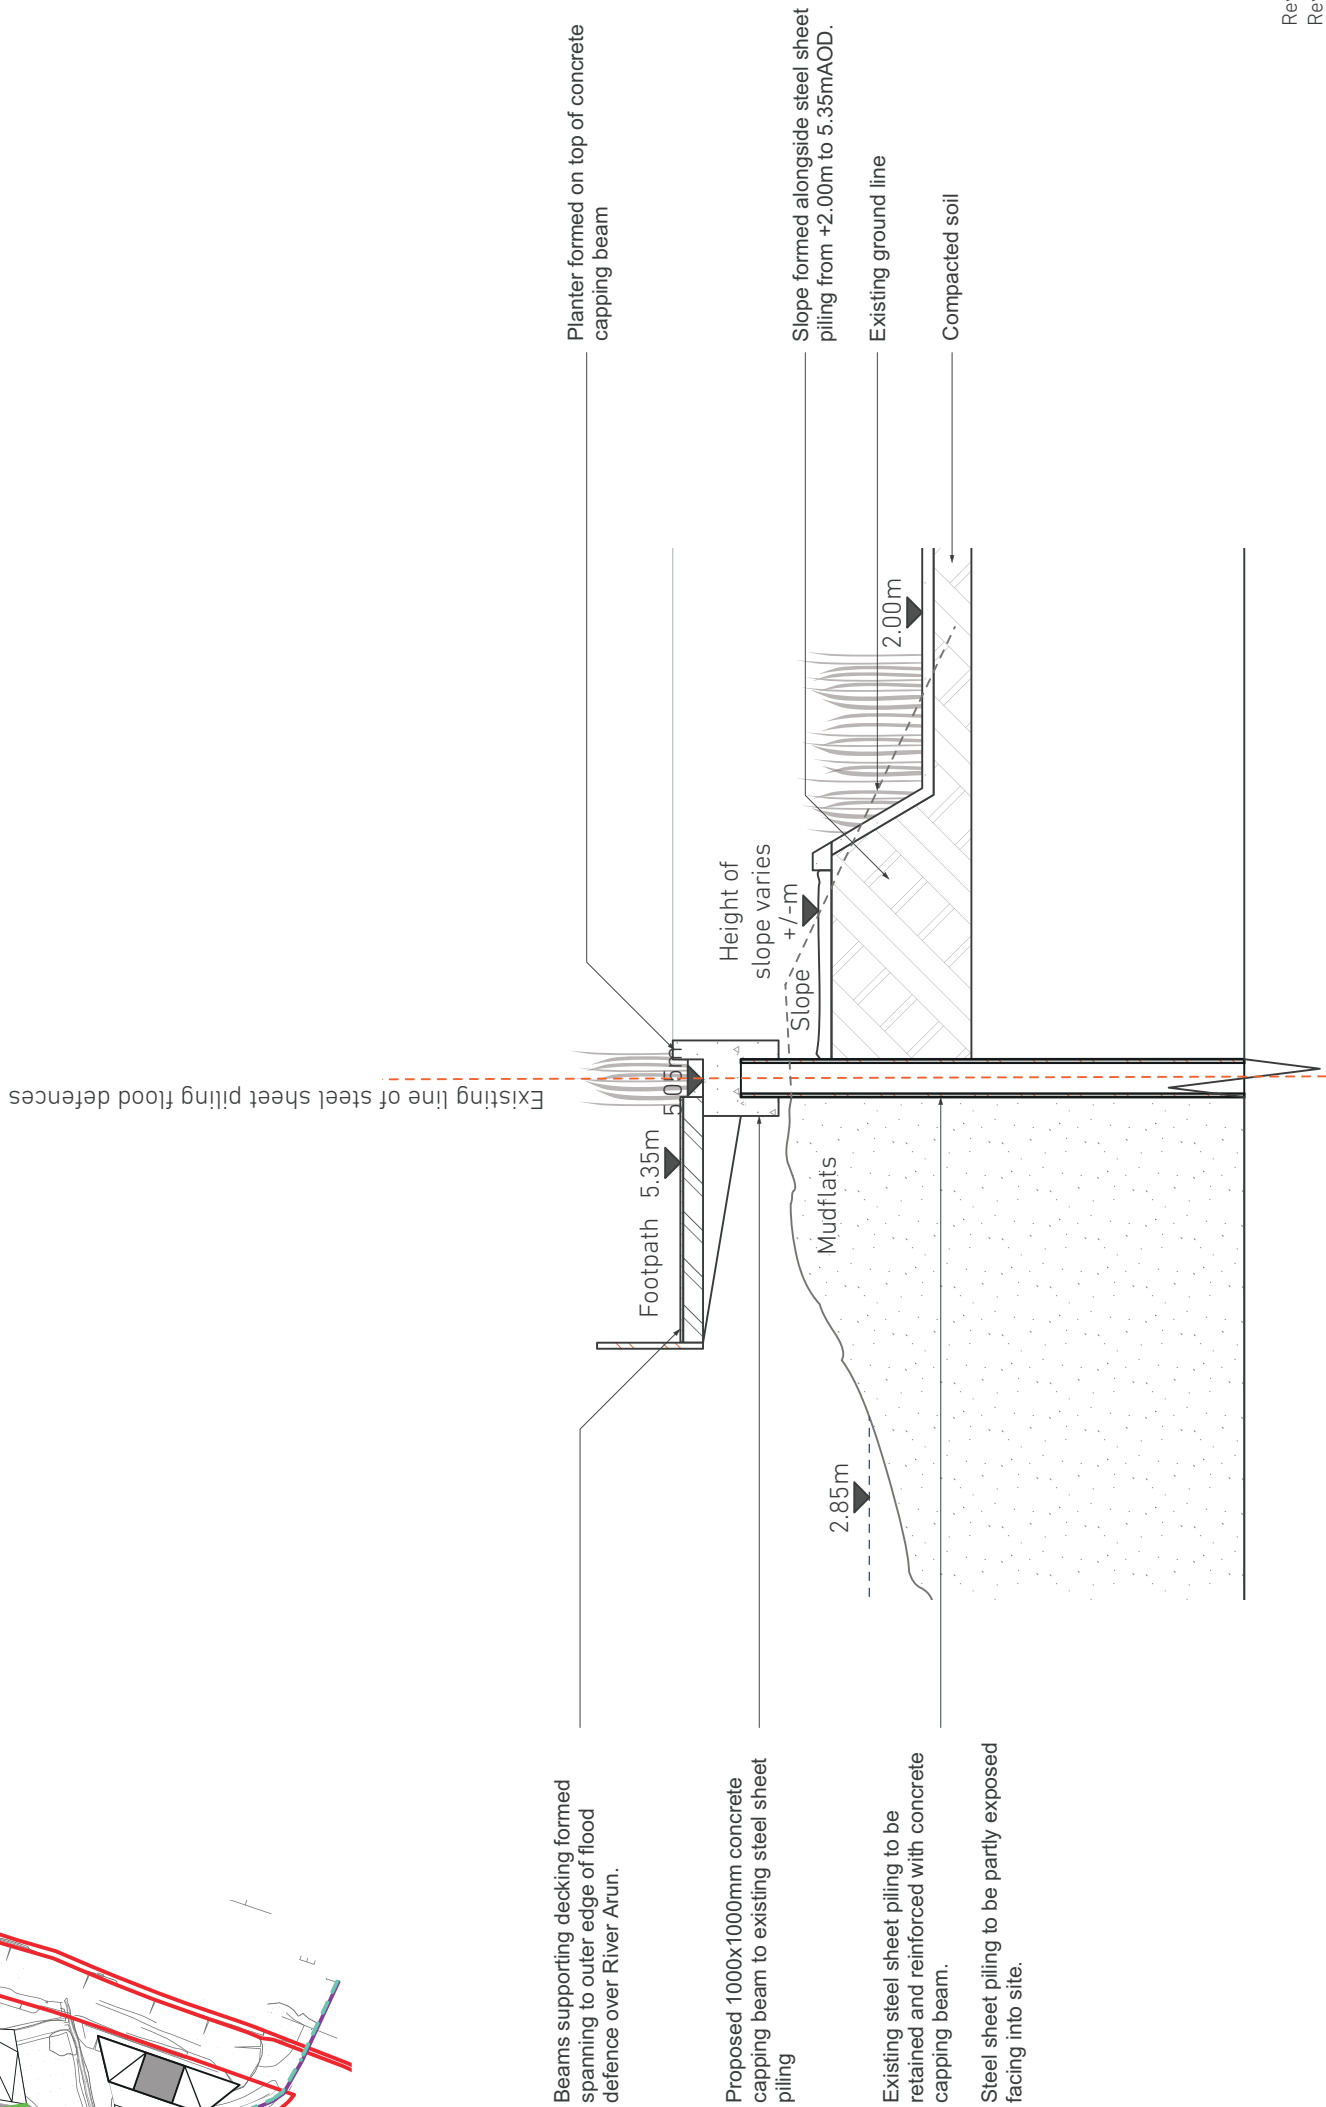

1. All dimensions are in mm unless stated otherwise
2. No dimensions to be scaled
3. All dimensions to be verified by the contractor before construction
4. Architect to be notified immediately if any discrepancy is found
5. All shop drawings to be approved by Architect before construction
6. All details to be in accordance with relevant British Standards
7. All recommendations and specifications to be followed
8. This drawing is the property of Slobun Studio Ltd. and shall not be copied, reproduced, retained or disclosed to any third party without the specific consent in writing from Slobun Studio Ltd.

Rev B - 28/08/2020 - Planning Submission
Rev A - 19/05/2020 - Update to consultants

Q Stolon Studio | Kaolin Court | 33-39 Beadnell Road,
Q London SE23 1AA | 020 3355 9533 | mail@stolon.uk

Drawing
Indicative Flood Defence
Detail FD E-E
Project
030
Hampton Quay