


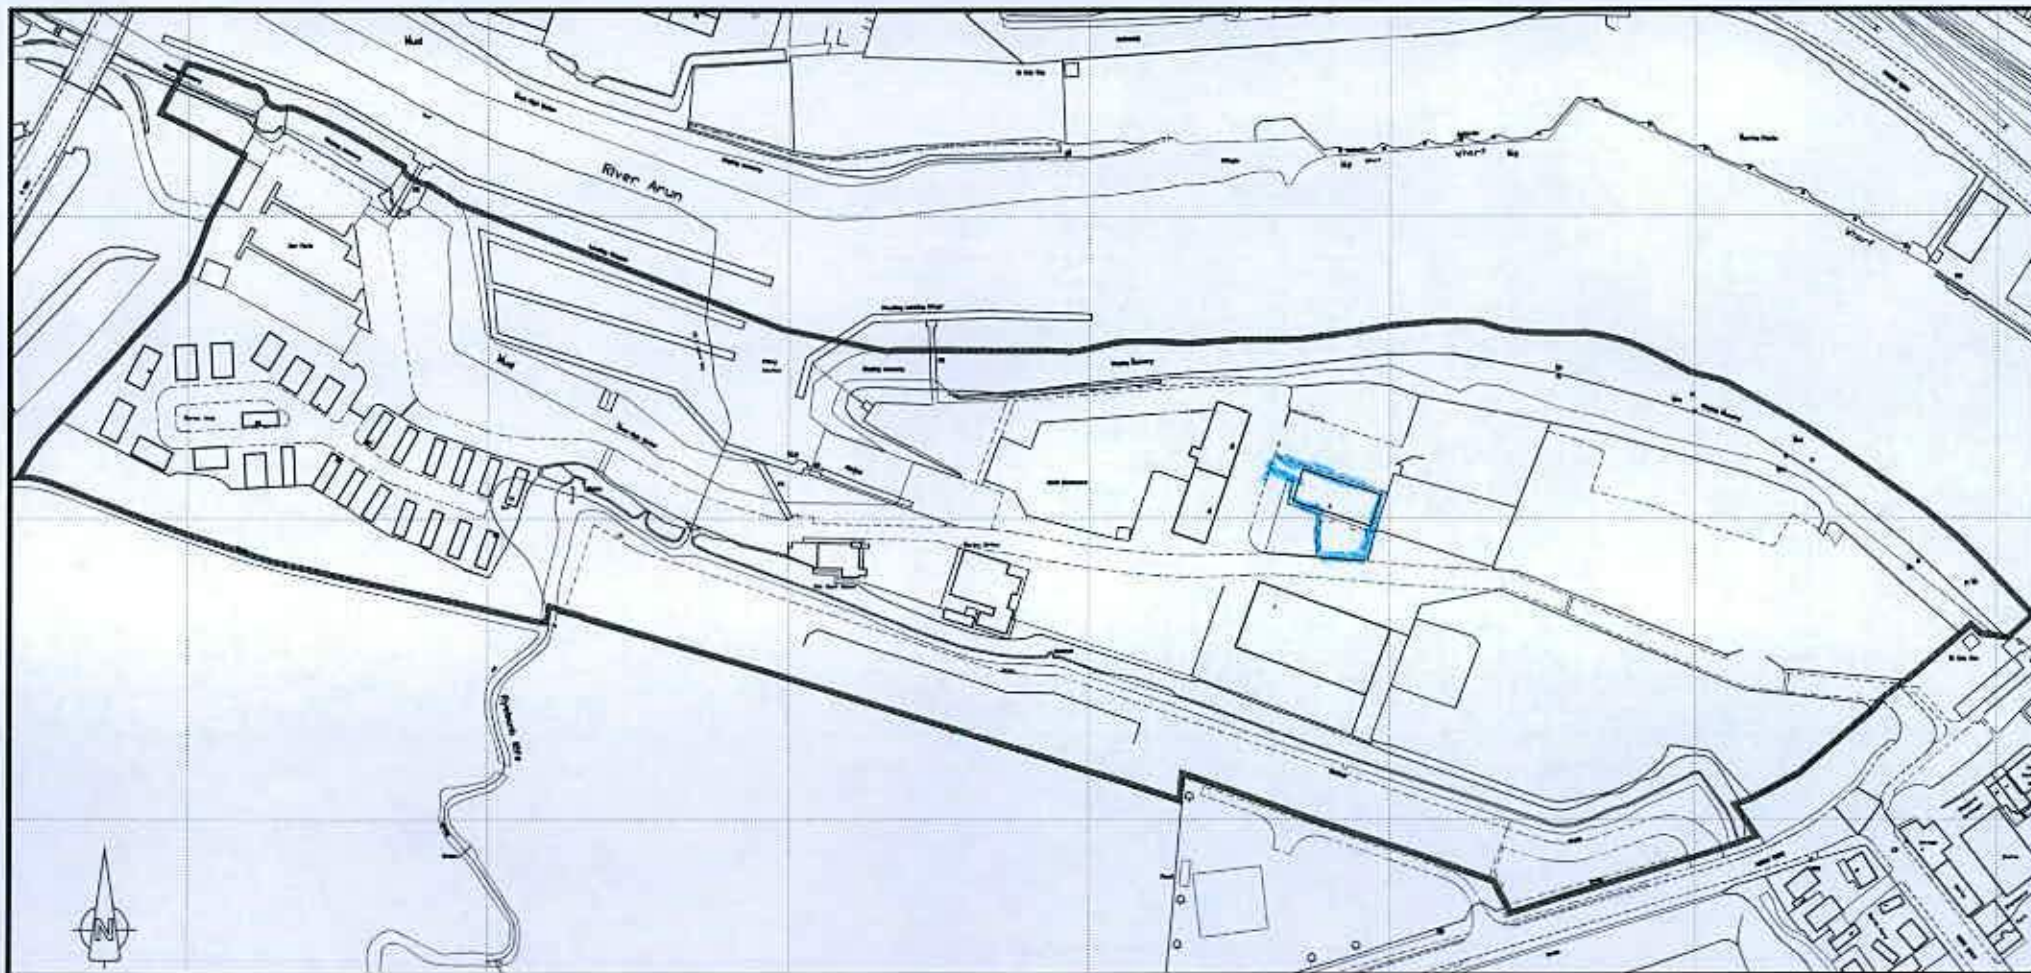

LITTLEHAMPTON MARINA
 FERRY ROAD LITTLEHAMPTON
 WEST SUSSEX BN17 5DS
 Application for Certificate of Lawful Use

SCALE 1:2500

Drawing No. LMRSC/1a

BEDFORD & UPTON
 CHARTERED SURVEYORS

24 SOUTHGATE
 CHICHESTER PO19 1ES

Tel & Fax (01243) 783666
 Email bedford_and_upton@btinternet.com

Plan produced for information purposes only
 © Crown copyright. All rights reserved
 Licence number ES 100025749

alan unsted MCIAT
 Architectural Technologist
 Building Design Consultant
 Tel (01243) 575334
 E-mail: alan.unsted1@btconnect.com



*Traffic Changes / Movements / Works / etc.