


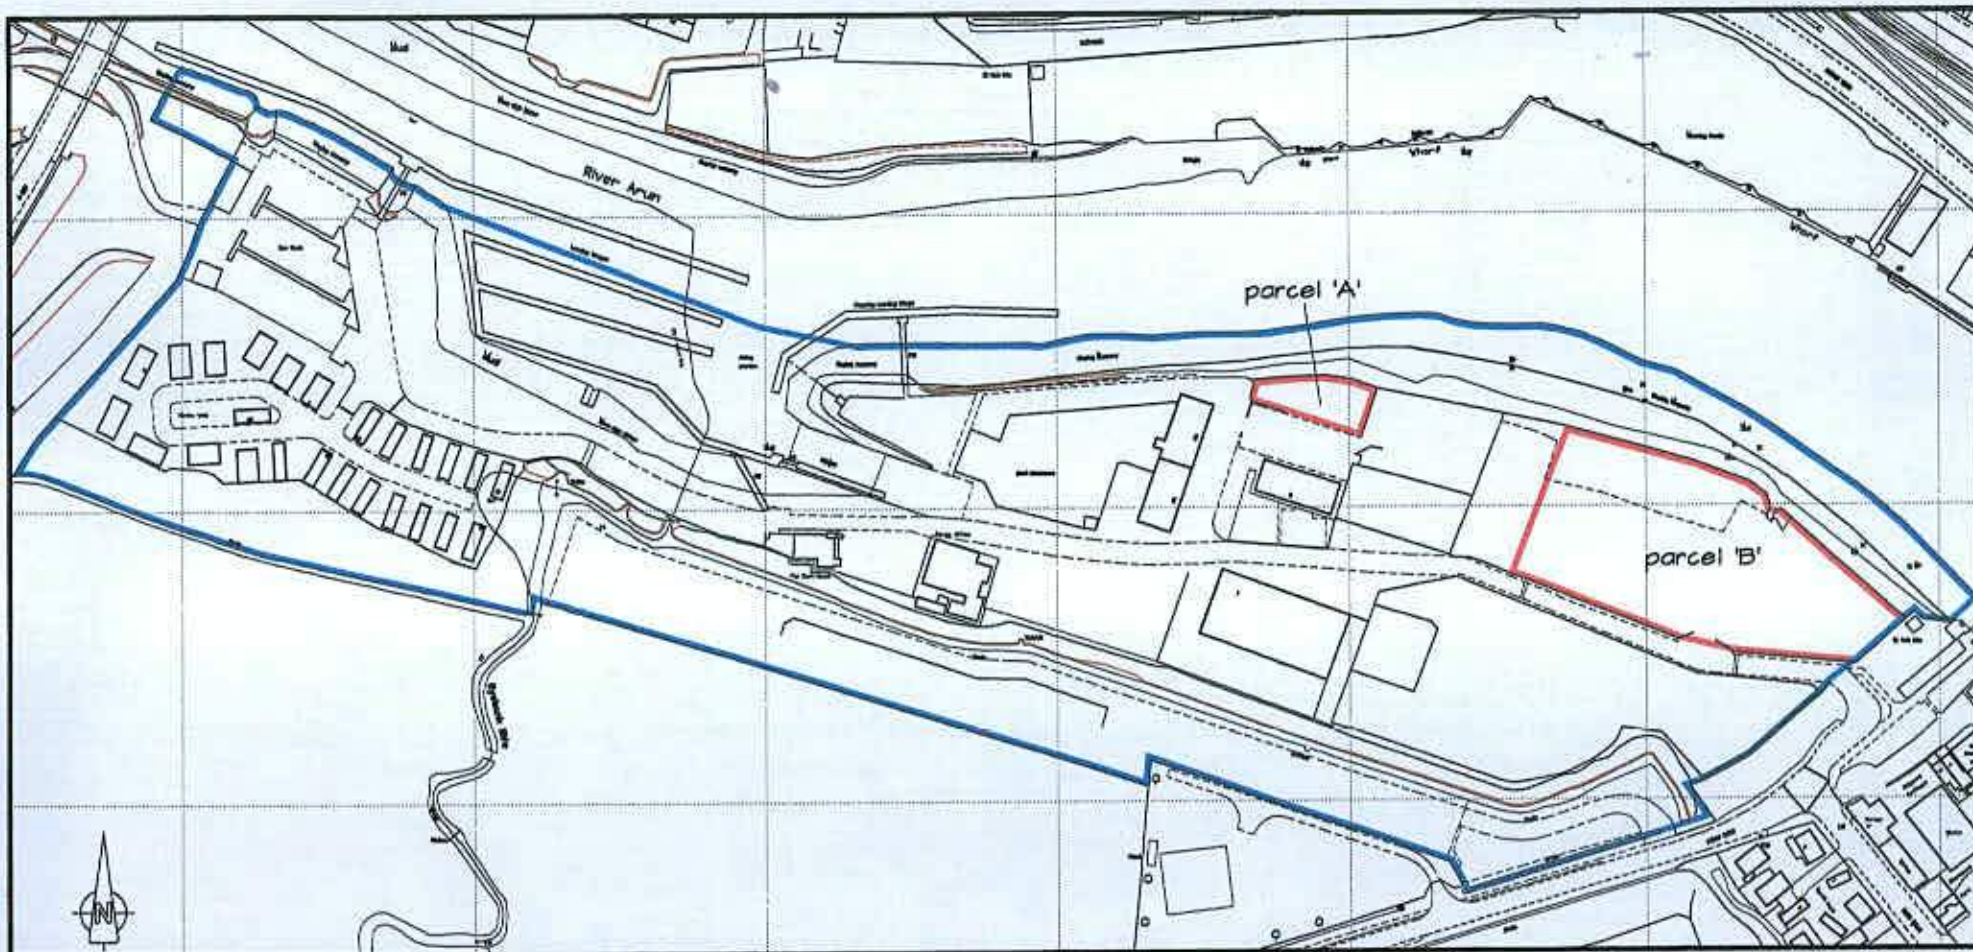

LAND USED FOR STATIONING OF RESIDENTIAL CARAVANS
LITTLEHAMPTON MARINA
FERRY ROAD LITTLEHAMPTON
WEST SUSSEX BN17 5DS
Application for Certificate of Lawful Use

SCALE 1:2500

Drawing No. LMRSC/1

BEDFORD & UPTON
CHARTERED SURVEYORS

24 SOUTHGATE
CHICHESTER PO19 1ES

Tel & Fax (01243) 783866

Email bedford_and_pton@btinternet.com

Plan produced for information purposes only

© Crown copyright. All rights reserved

Licence number ES 100025749

alan unsted MCIAT
Architectural Technologist
Building Design Consultant
Tel (01243) 578334
E-mail alan.unsted1@btconnect.com



Trinity College West Sussex BN18 8DQ