


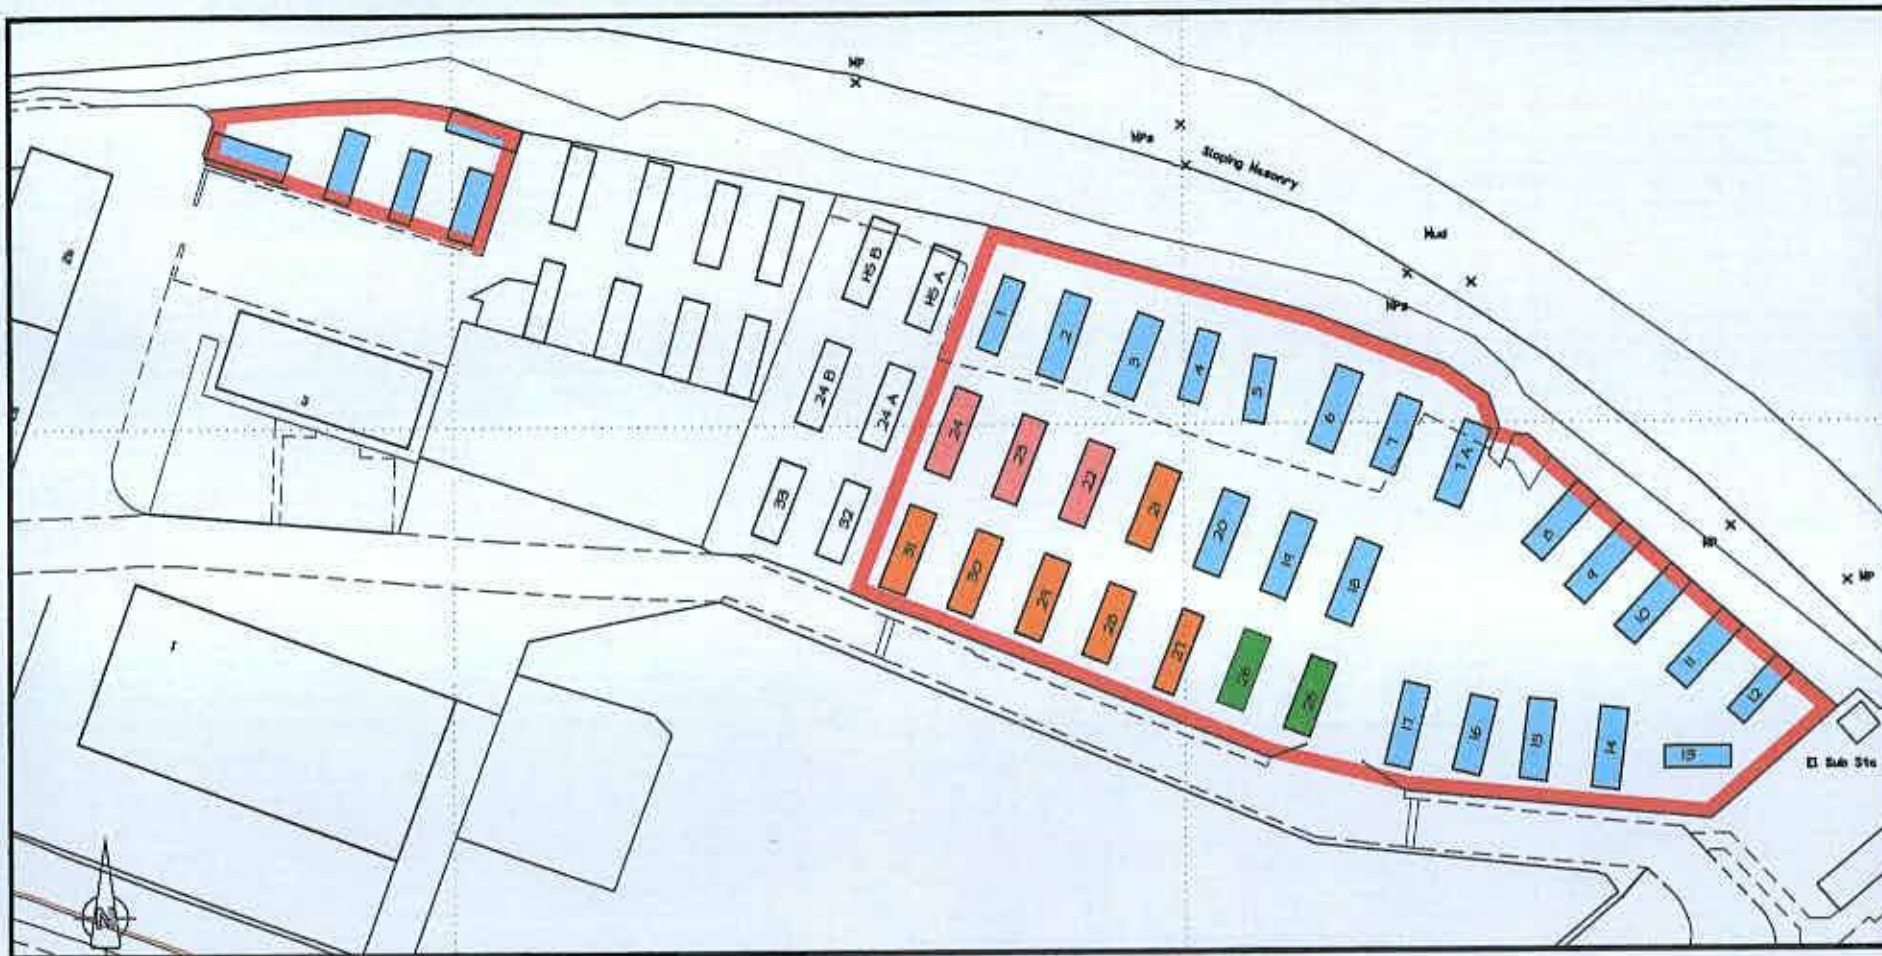

**RESIDENTIAL CARAVAN SITE
LITTLEHAMPTON MARINA
FERRY ROAD LITTLEHAMPTON
WEST SUSSEX BN17 5DS**

Plan produced for information purposes only
© Crown copyright. All rights reserved
Licence number ES 100025749

KEY

CARAVANS FIRST OCCUPIED	
■	before August 2009
■	during August 2009
■	October 2009
■	February to September 2010

SCALE 1:1000

Drawing No. LMRSC/2

BEDFORD & UPTON

CHARTERED SURVEYORS

24 SOUTHGATE
CHICHESTER PO19 1ES

Tel & Fax (01243) 783866

Email bedford_and_pton@btinternet.com

alan unsted MCIAT

Architectural Technologist
Building Design Consultant
Tel (01243) 570934
E-mail: alan.unsted1@btconnect.com

The Bed & Upton logo is a registered trademark of Bedford & Upton