


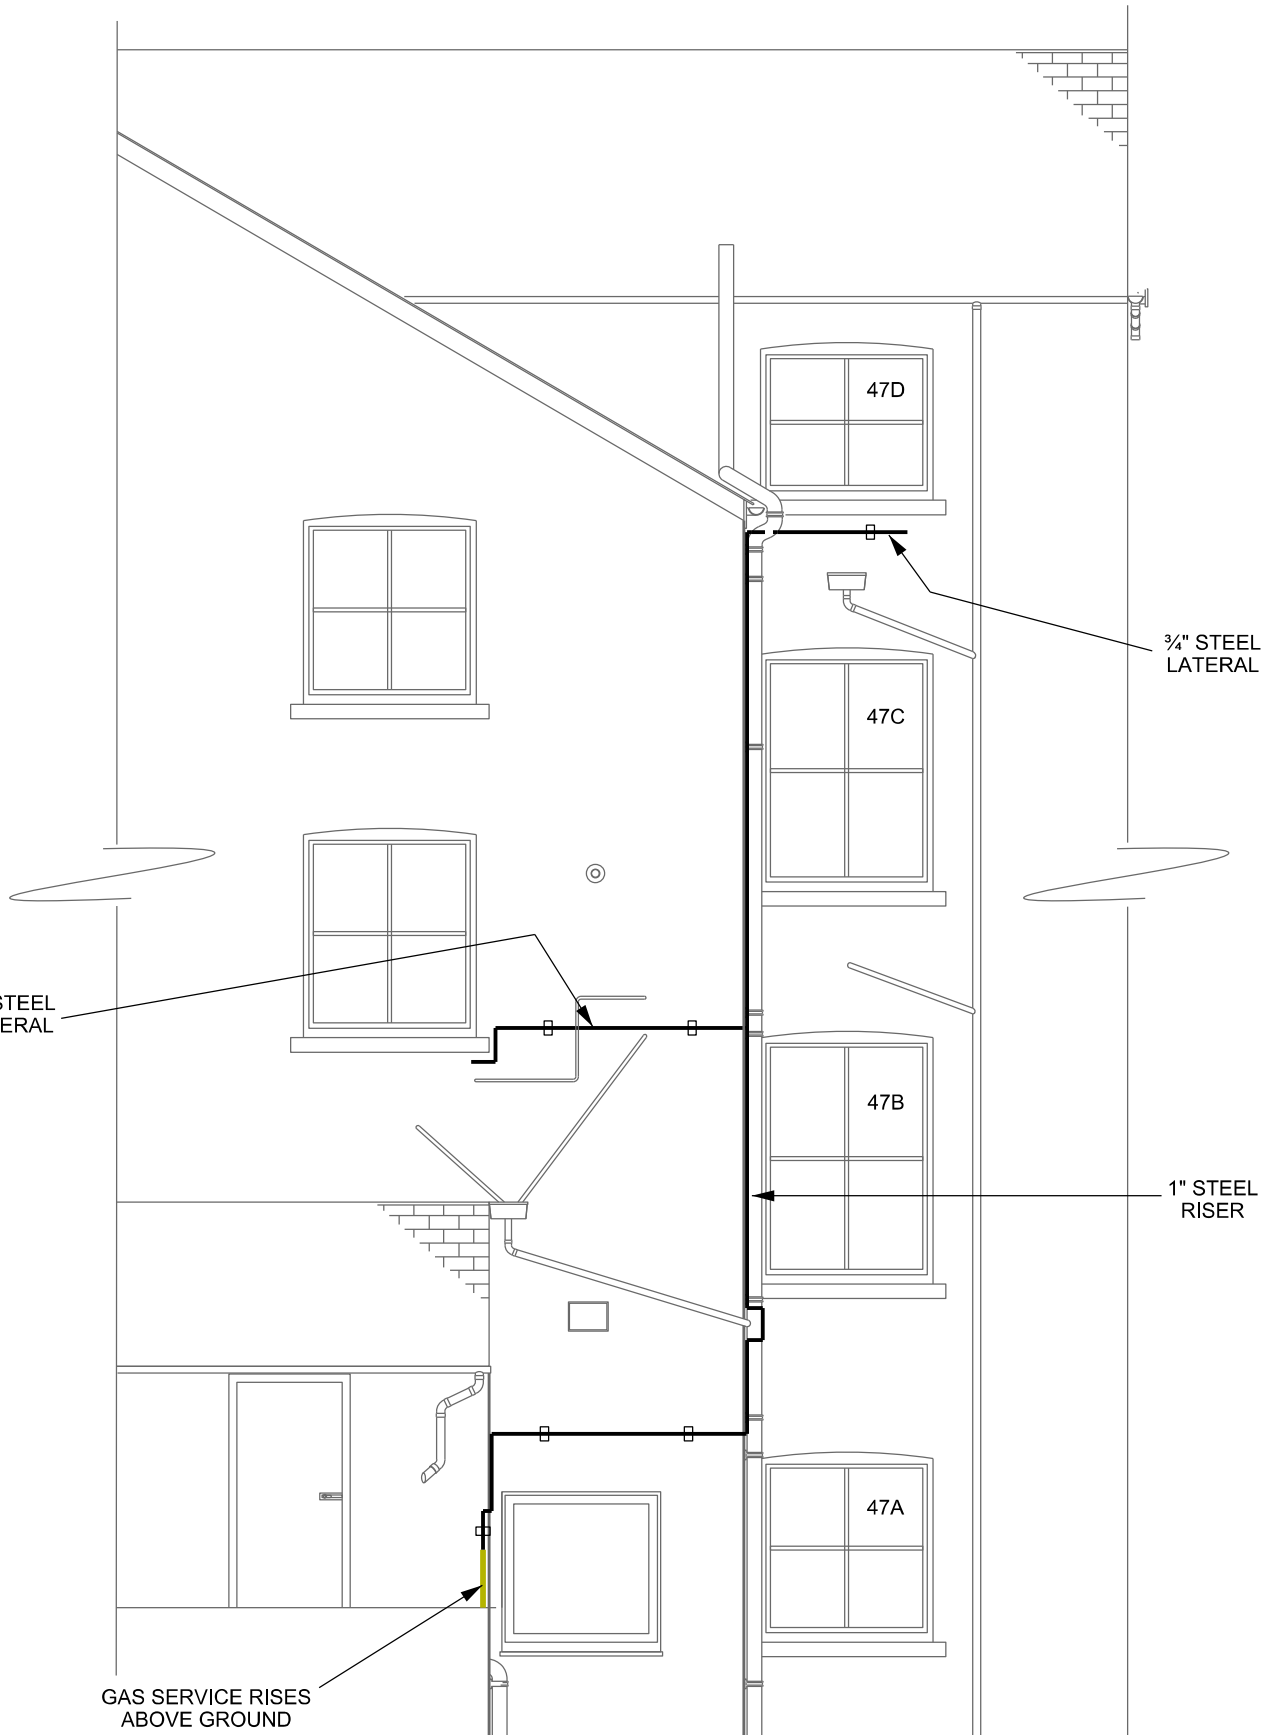

REV	REVISION	DATE	DRAWN	CHECKED	APPROVED
A	FIRST ISSUE	26.01.18	spring	SE	PO

ELEVATION ON ARROW 'A'

47 South Terrace, Littlehampton, BN17 5NU

SCALE N.T.S

DRG. NO.

APPENDIX 2

A