




REV	REVISION	DATE	DRAWN	CHECKED	APPROVED
A	FIRST ISSUE	26.01.18	spring	SE	PO

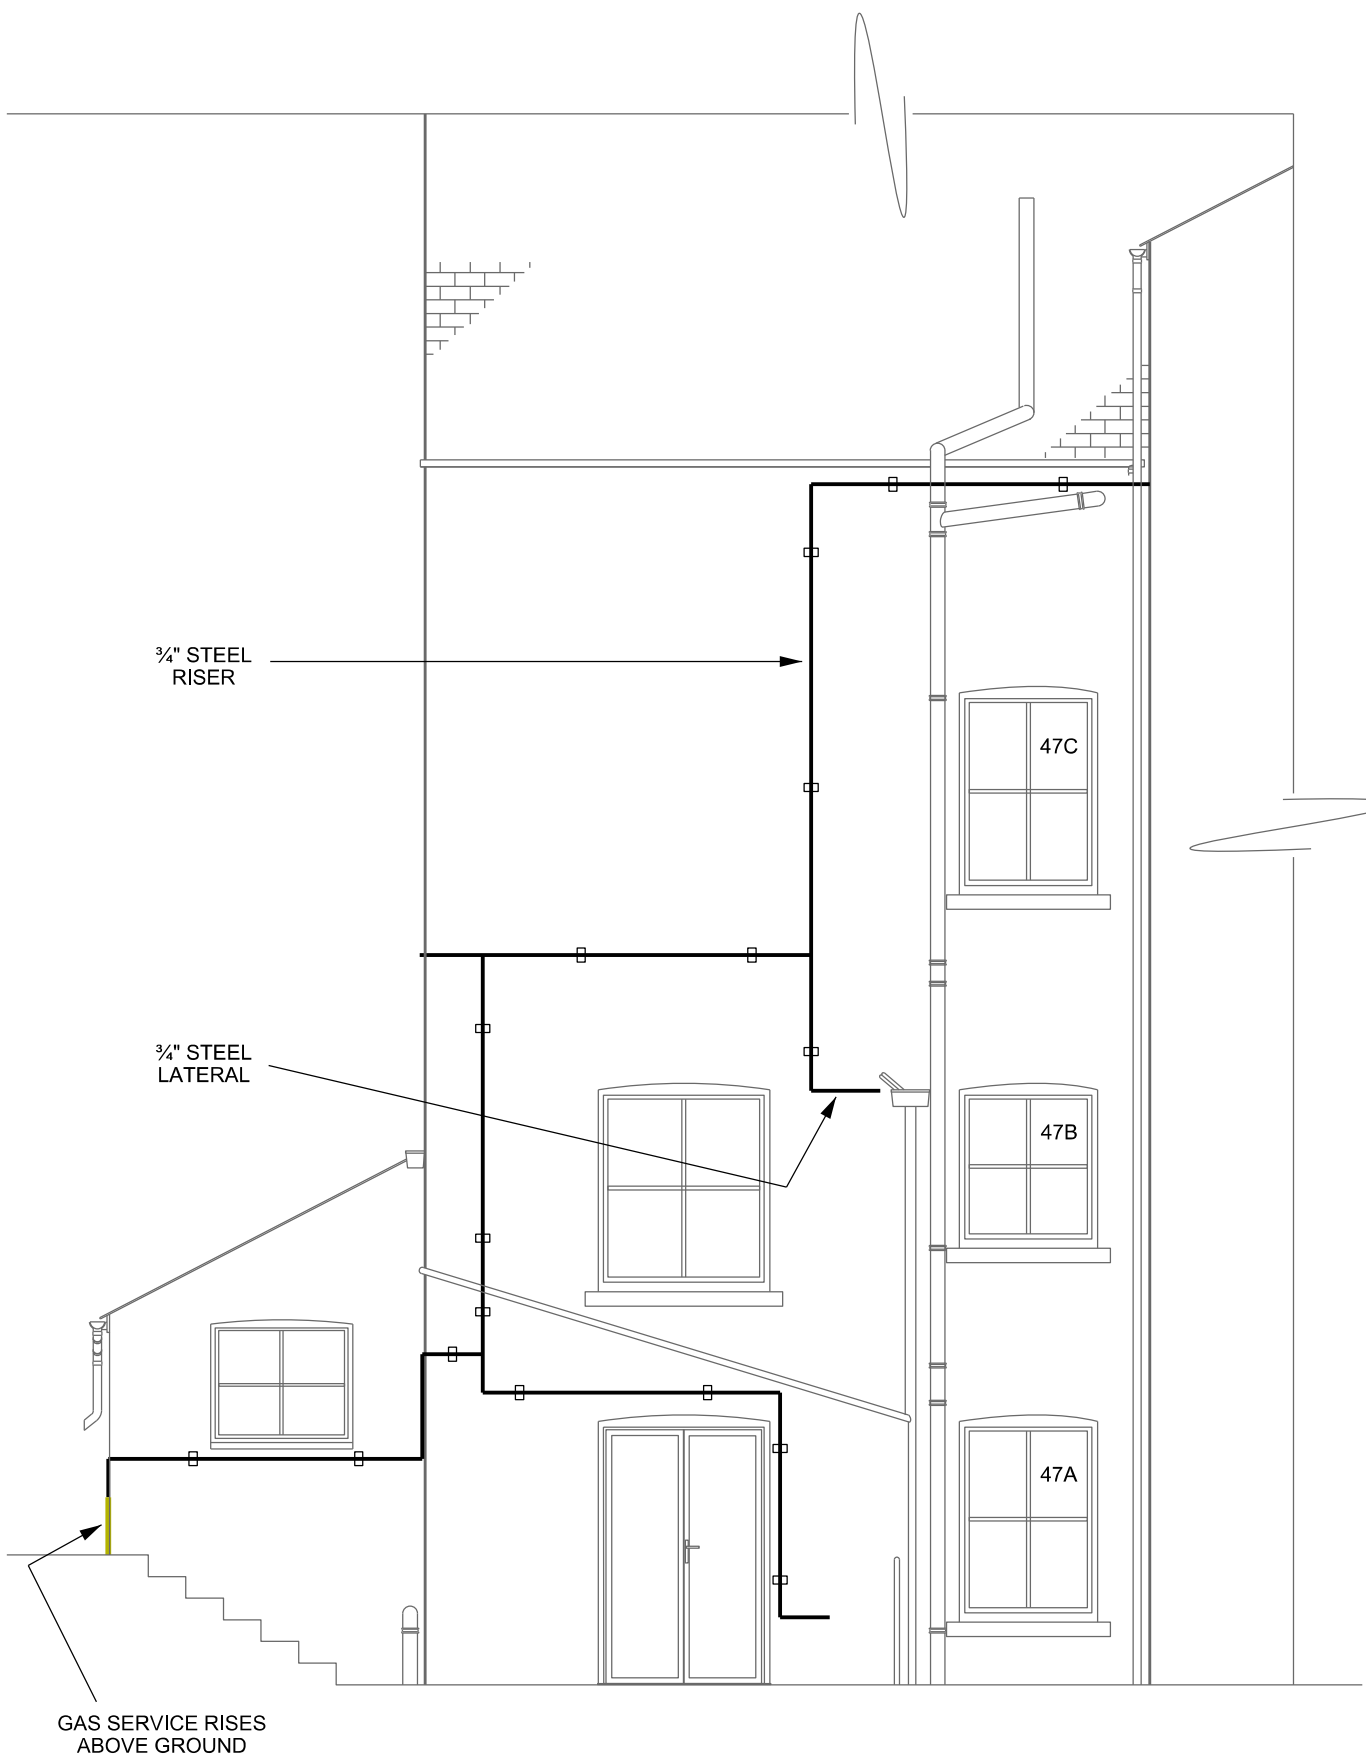

UNIT 21
TRINITY ENTERPRISE CENTRE
FURNES BUSINESS PARK
BARROW-IN-FURNES
CUMBRIA LA14 2PN
UNITED KINGDOM
Tel: (0044)(0)1229 824034
Fax: (0044)(0)1229 824035
www.wilcock.co.uk
Email: mail@wilcock.co.uk

ELEVATION ON ARROW 'B'

47 South Terrace, Littlehampton, BN17 5NU

SCALE N.T.S

DRG. NO.

APPENDIX 3

A