
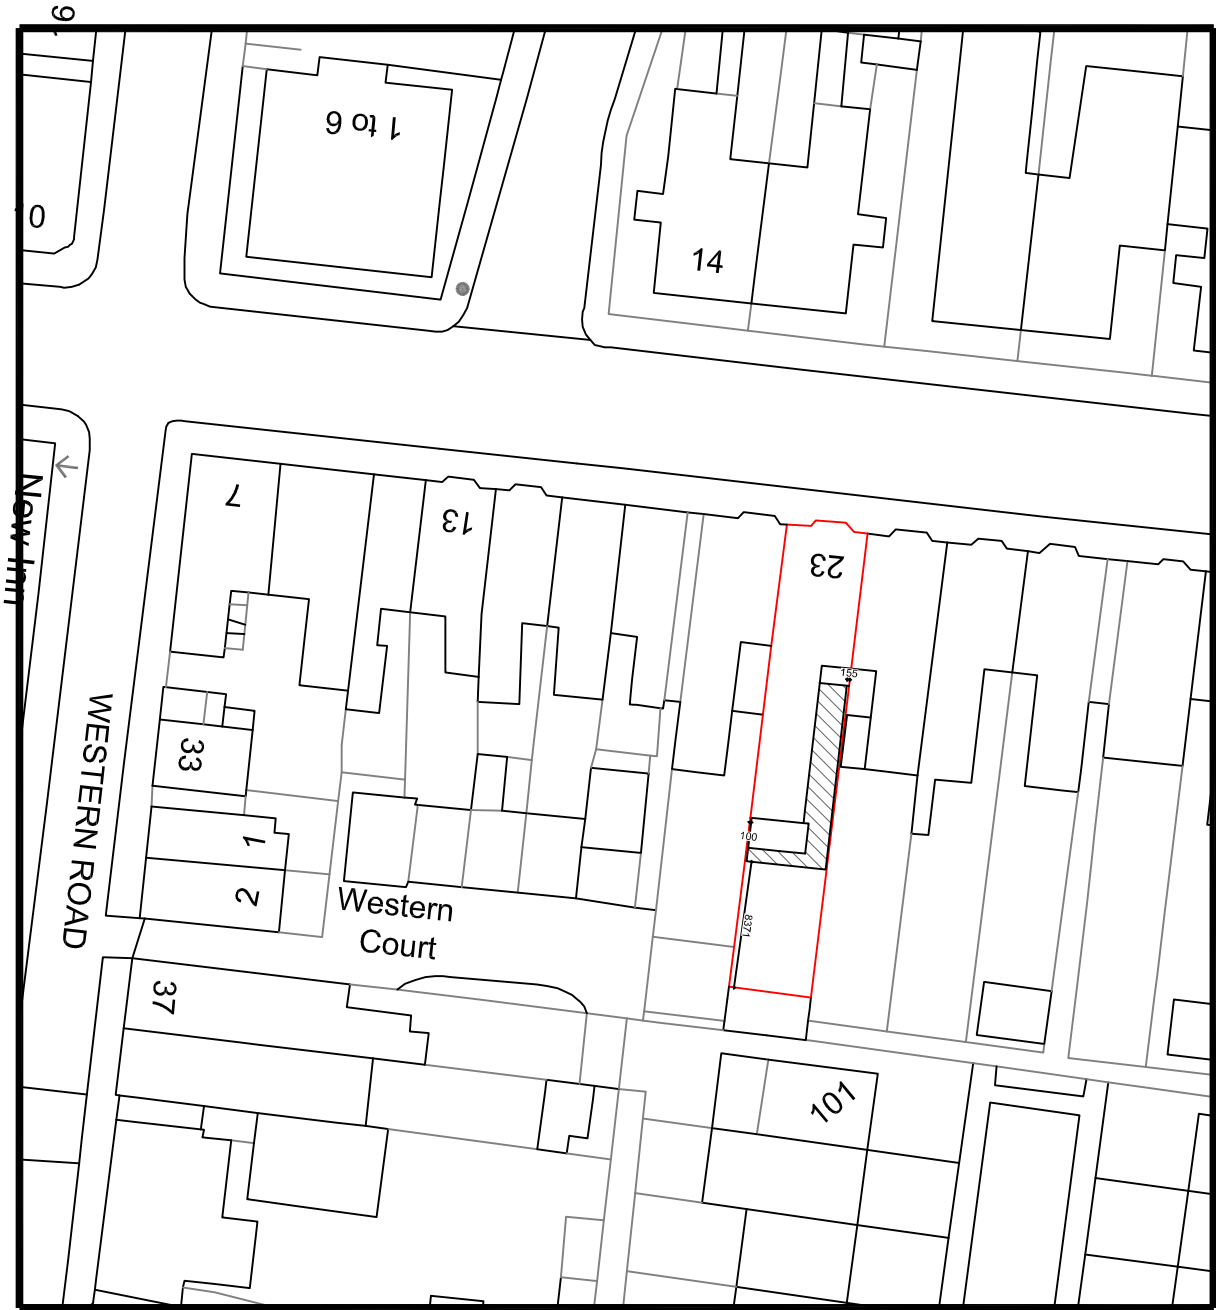


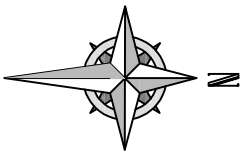

Your Home Plans Ltd Chichester Enterprise Centre, Terminus Road, Chichester, PO19 8TX 01243 908064 june@yourhomeplans.co.uk			23 Norfolk Road Littlehampton West Sussex BN17 5PW	
Block Plan			Project Number: 23NOR-21 Date: 27th January 2022 Drawn By: Your Home Plans Ltd Checked By: JEG	
			Drawing No: B01 Scale: 1:500 A3	