


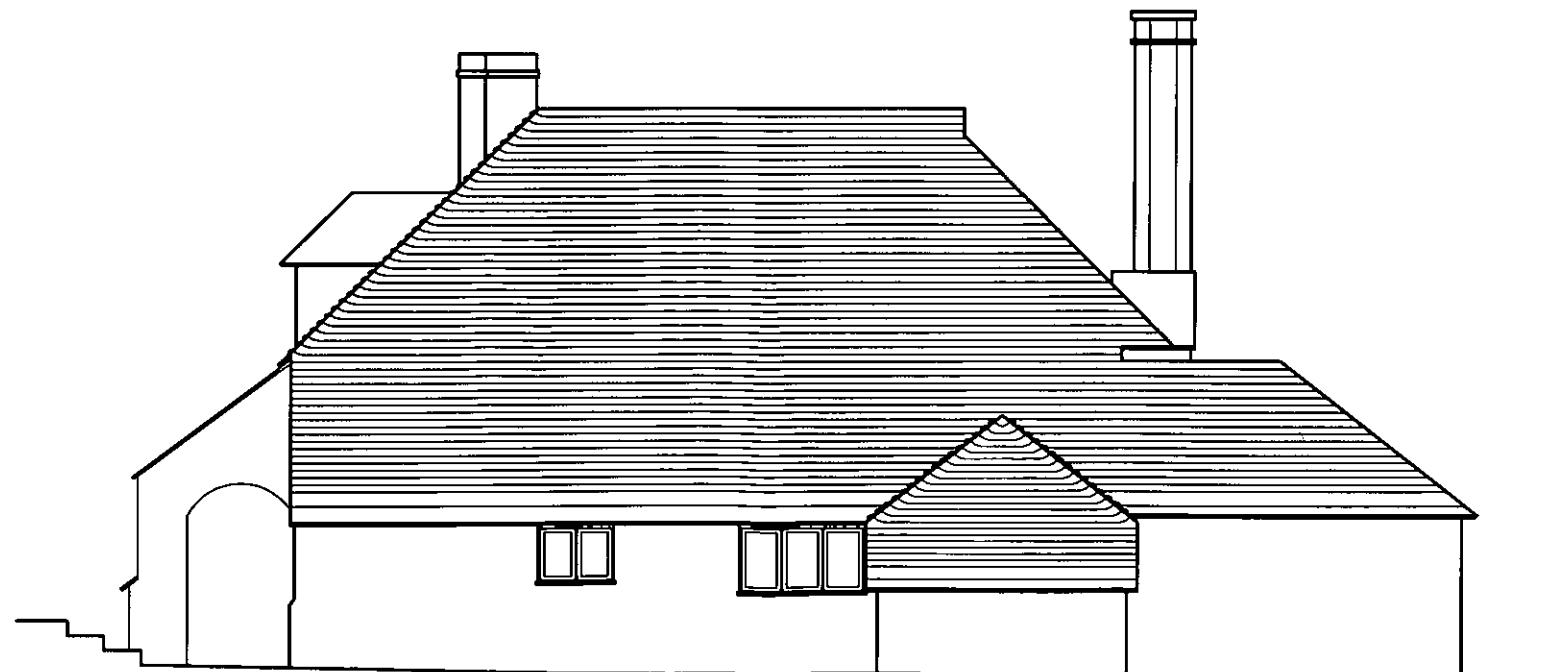

south east elevation 1:100 AT A3



north east elevation 1:100 AT A3