




Notes:
Do not Scale from this Drawing (except for planning approval).
All dimensions are in millimetres and to be checked on site.
All Dimensions relating to subcontractors or suppliers work must be checked and agreed between the main contractor and the sub-contractors and suppliers.

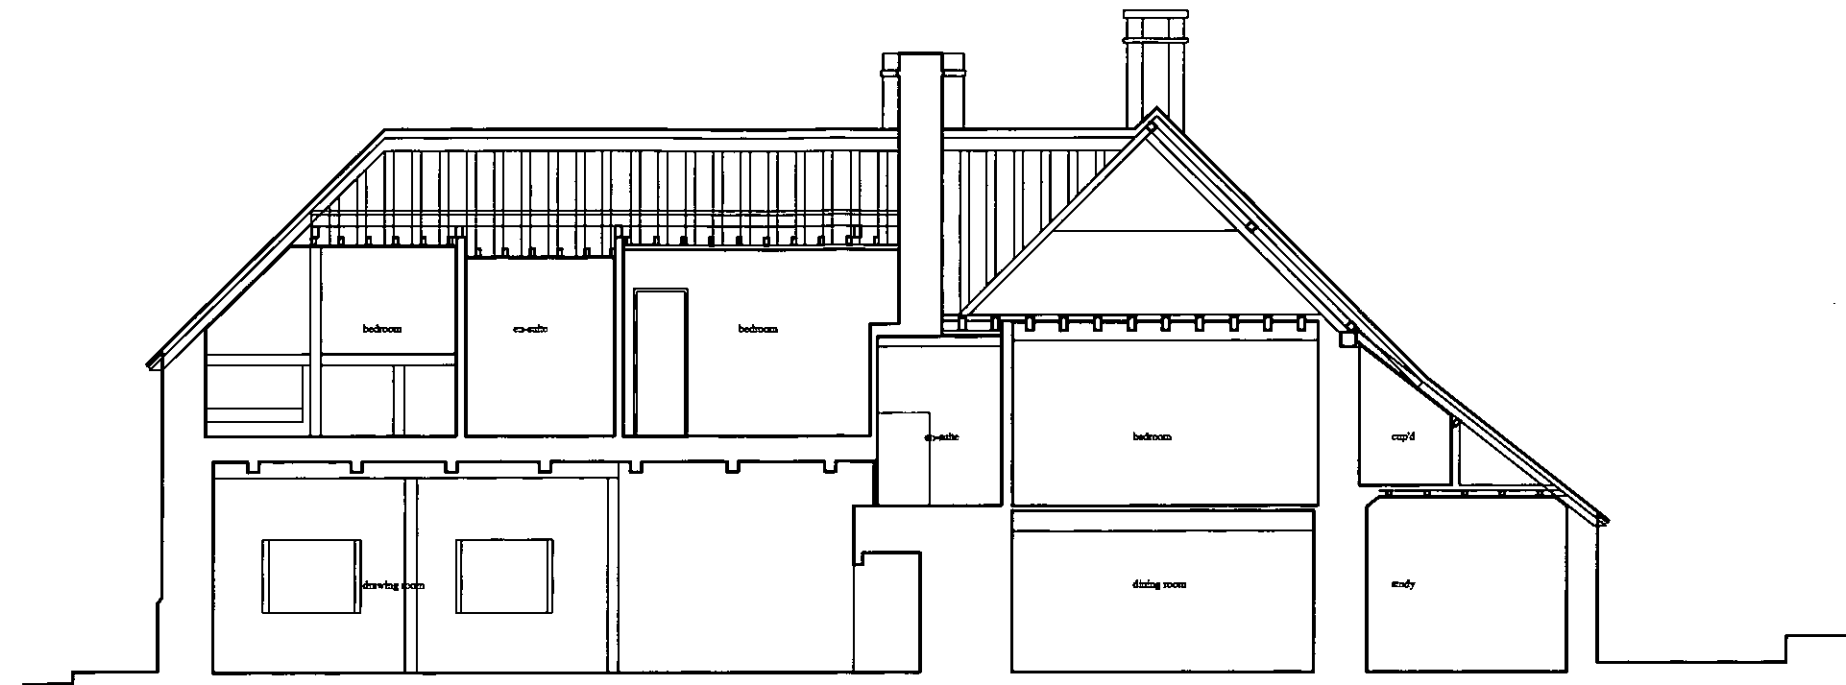

longitudinal section through main house 1:100 AT A3

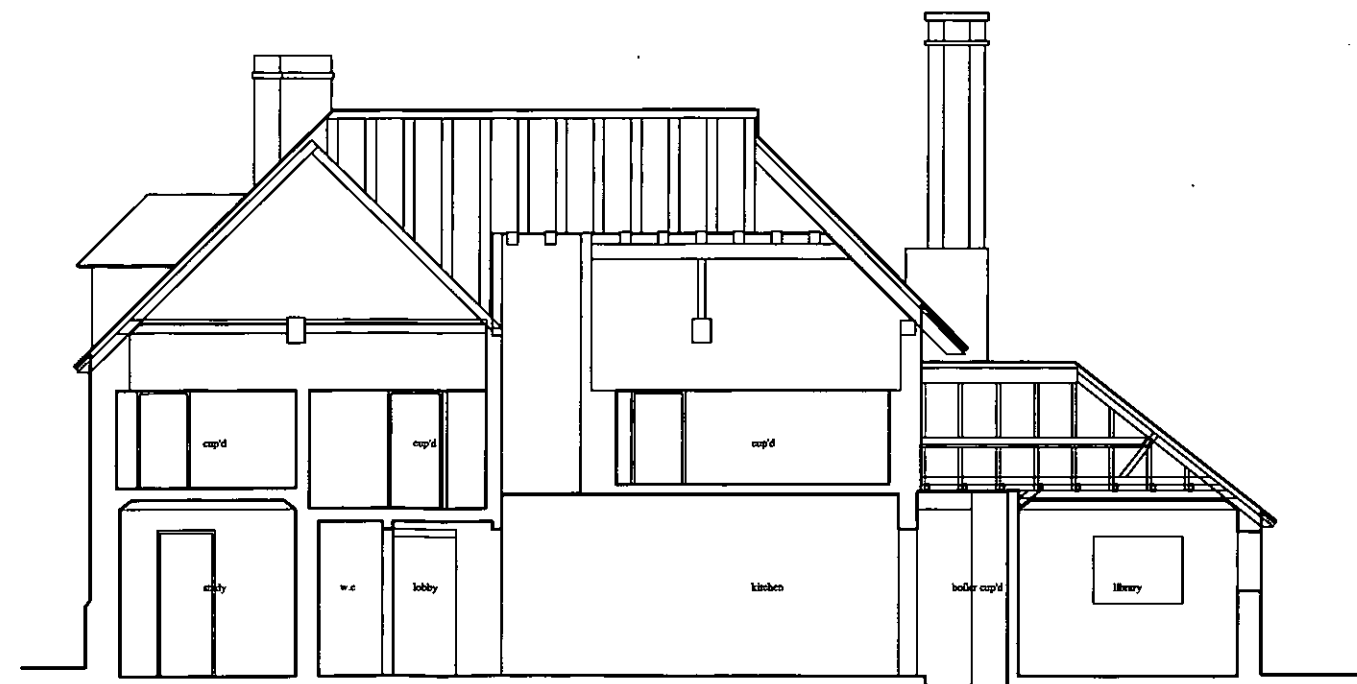

cross section through main house 1:10 AT A3

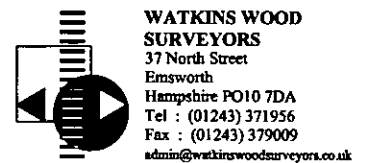

**WATKINS WOOD
SURVEYORS**
37 North Street
Emsworth
Hampshire PO10 7DA
Tel : (01243) 371956
Fax : (01243) 379009
admin@watkinswoodsurveyors.co.uk

MEASURED SURVEY
Toddington House, Toddington Lane
Lymington, West Sussex
Mr & Mrs Warren

Drawn by: AA Checked by:
Scale: Metric Date: 28.01.10
Job No: 4026 Drawing: EX03 SHT 3/3