
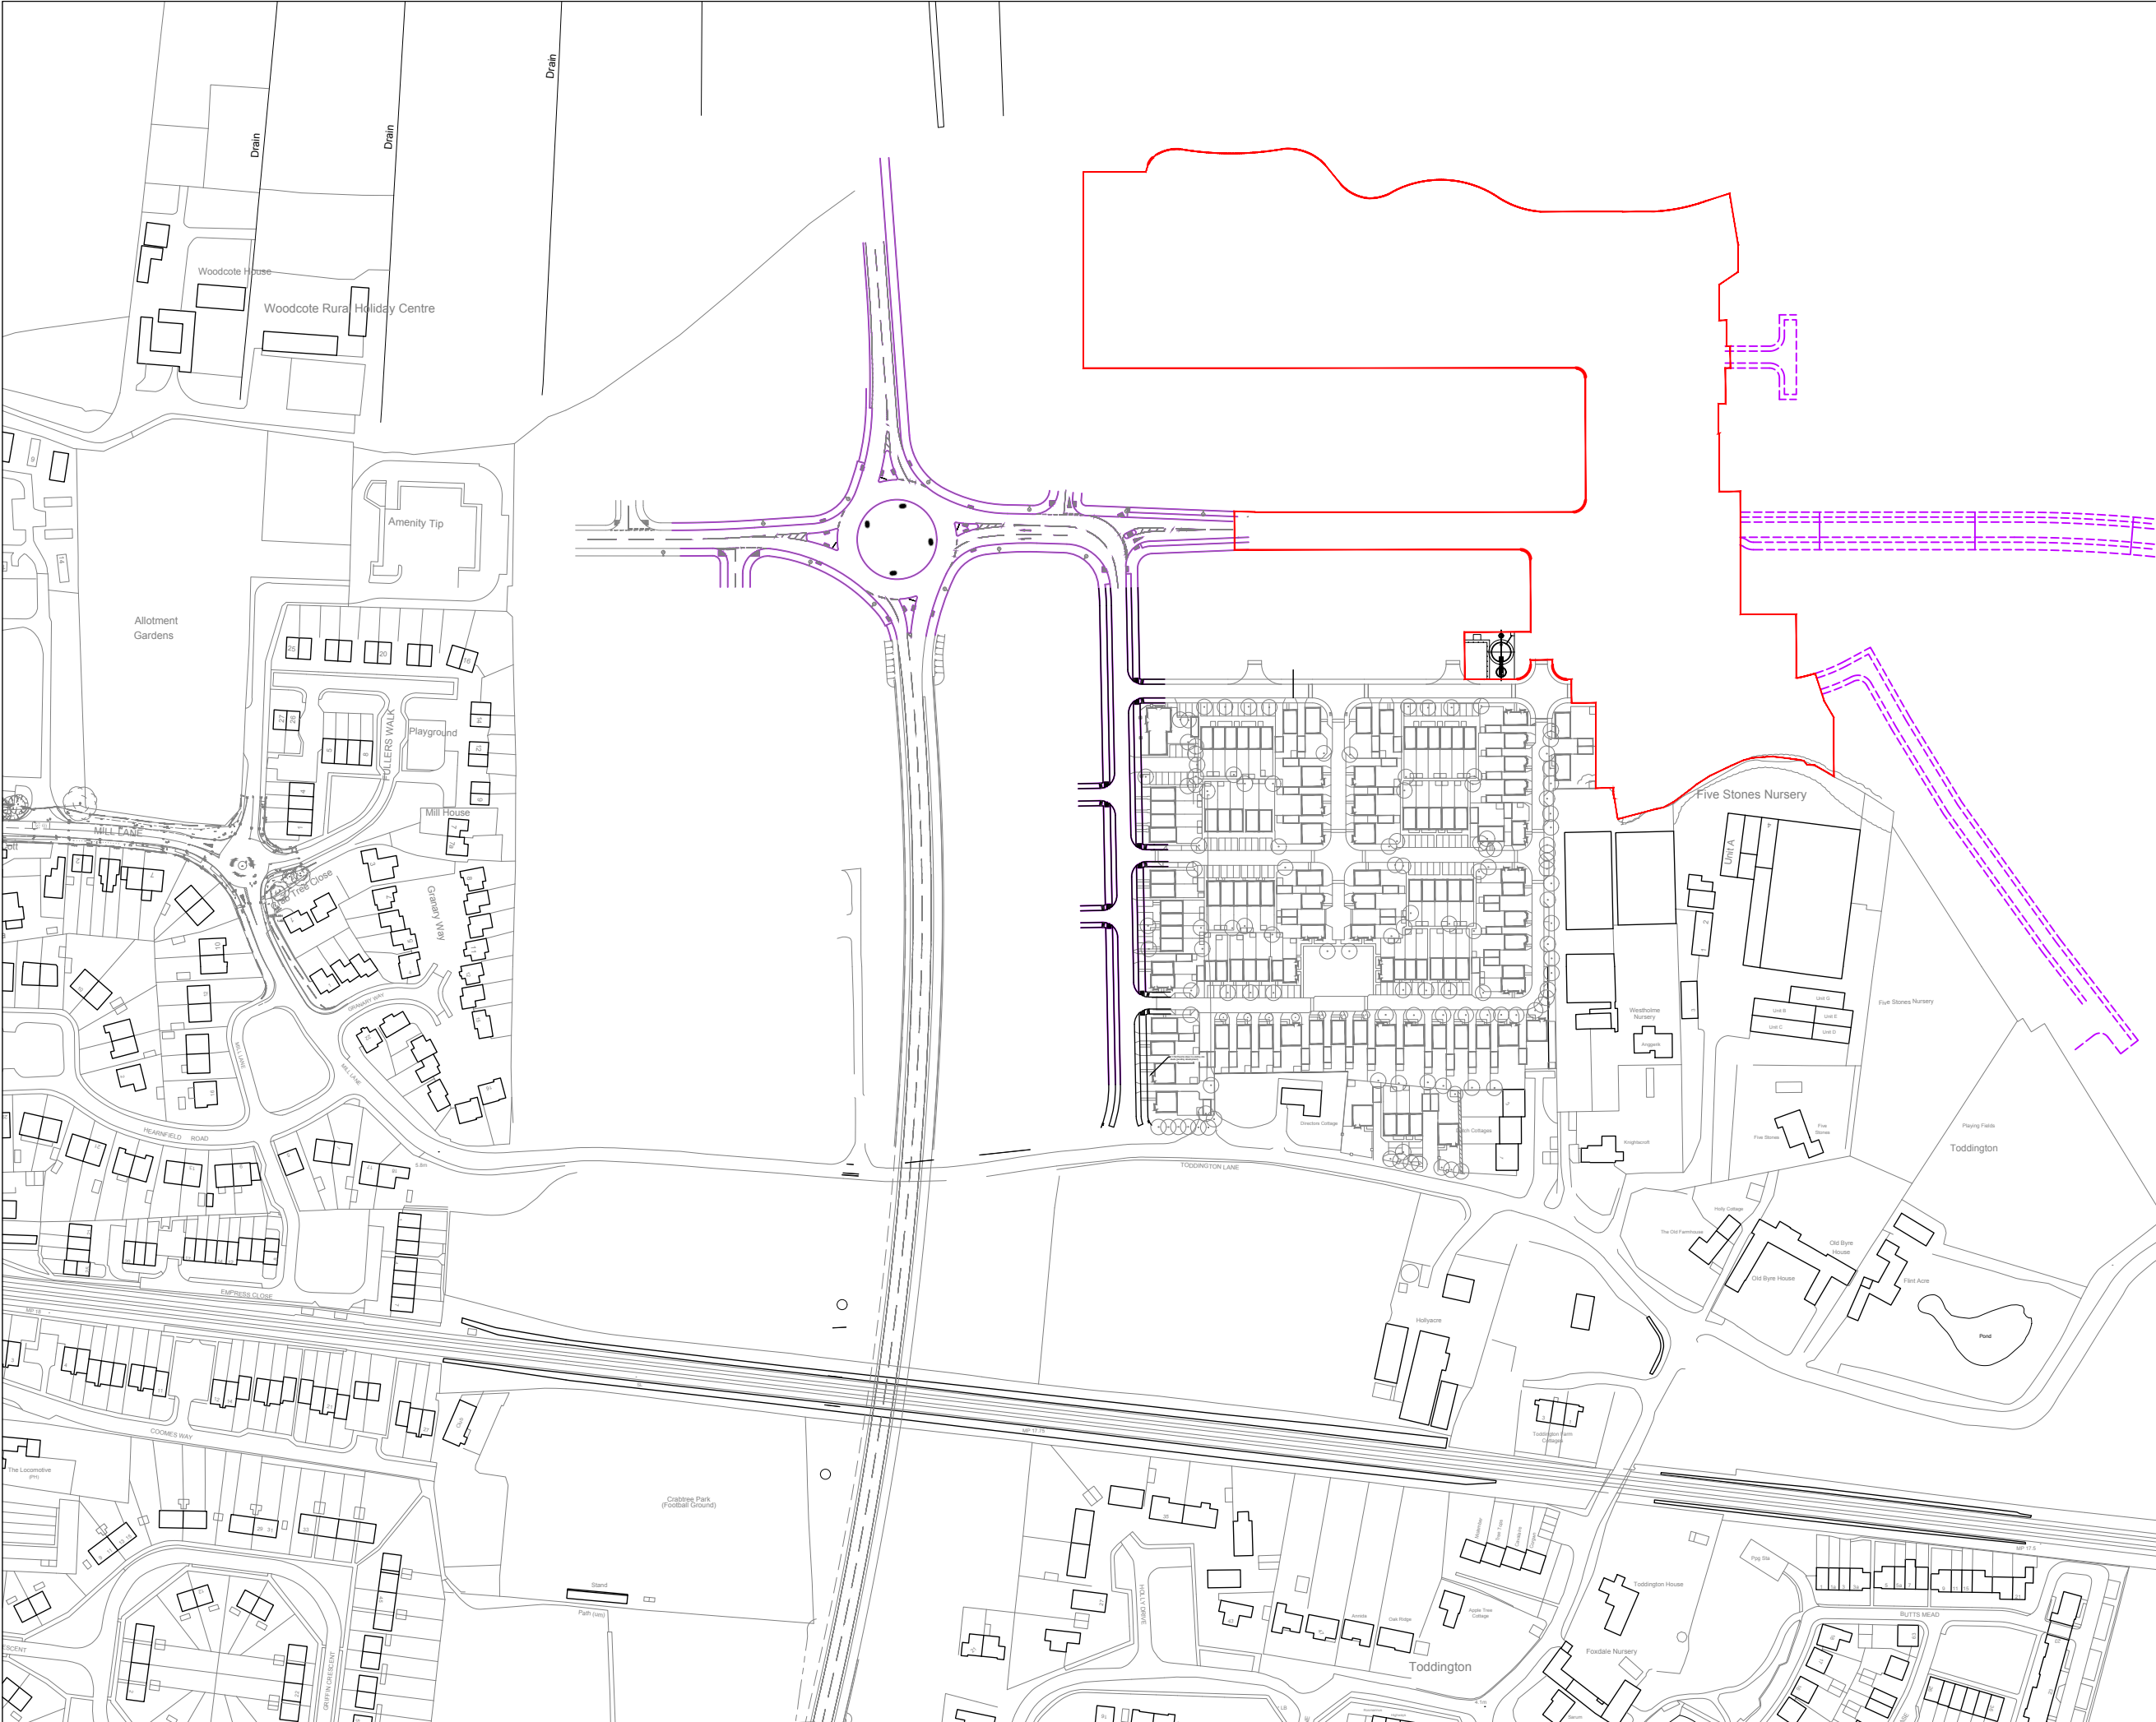


LEGEND - LOCATION PLAN

 RMA RED LINE
BOUNDARY

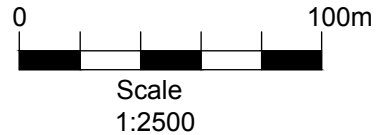

Rev		Date

**PERSIMMON**
Together, we make a home

Persimmon Homes Thames Valley
Persimmon House, Knoll Road,
Camberley, Surrey GU15 3TQ
Tel: 01276 808080

Site: Phase 2 Littlehampton	Date: June 2018
	Scale: 1:2500 @ A3
	Org No: 543_PL_SITE LAYOUT_002

Drawing Title:
LOCATION PLAN - 124 Units

Drawing Status: SUBMITTED	Drawn: KJ
	Rev: -