
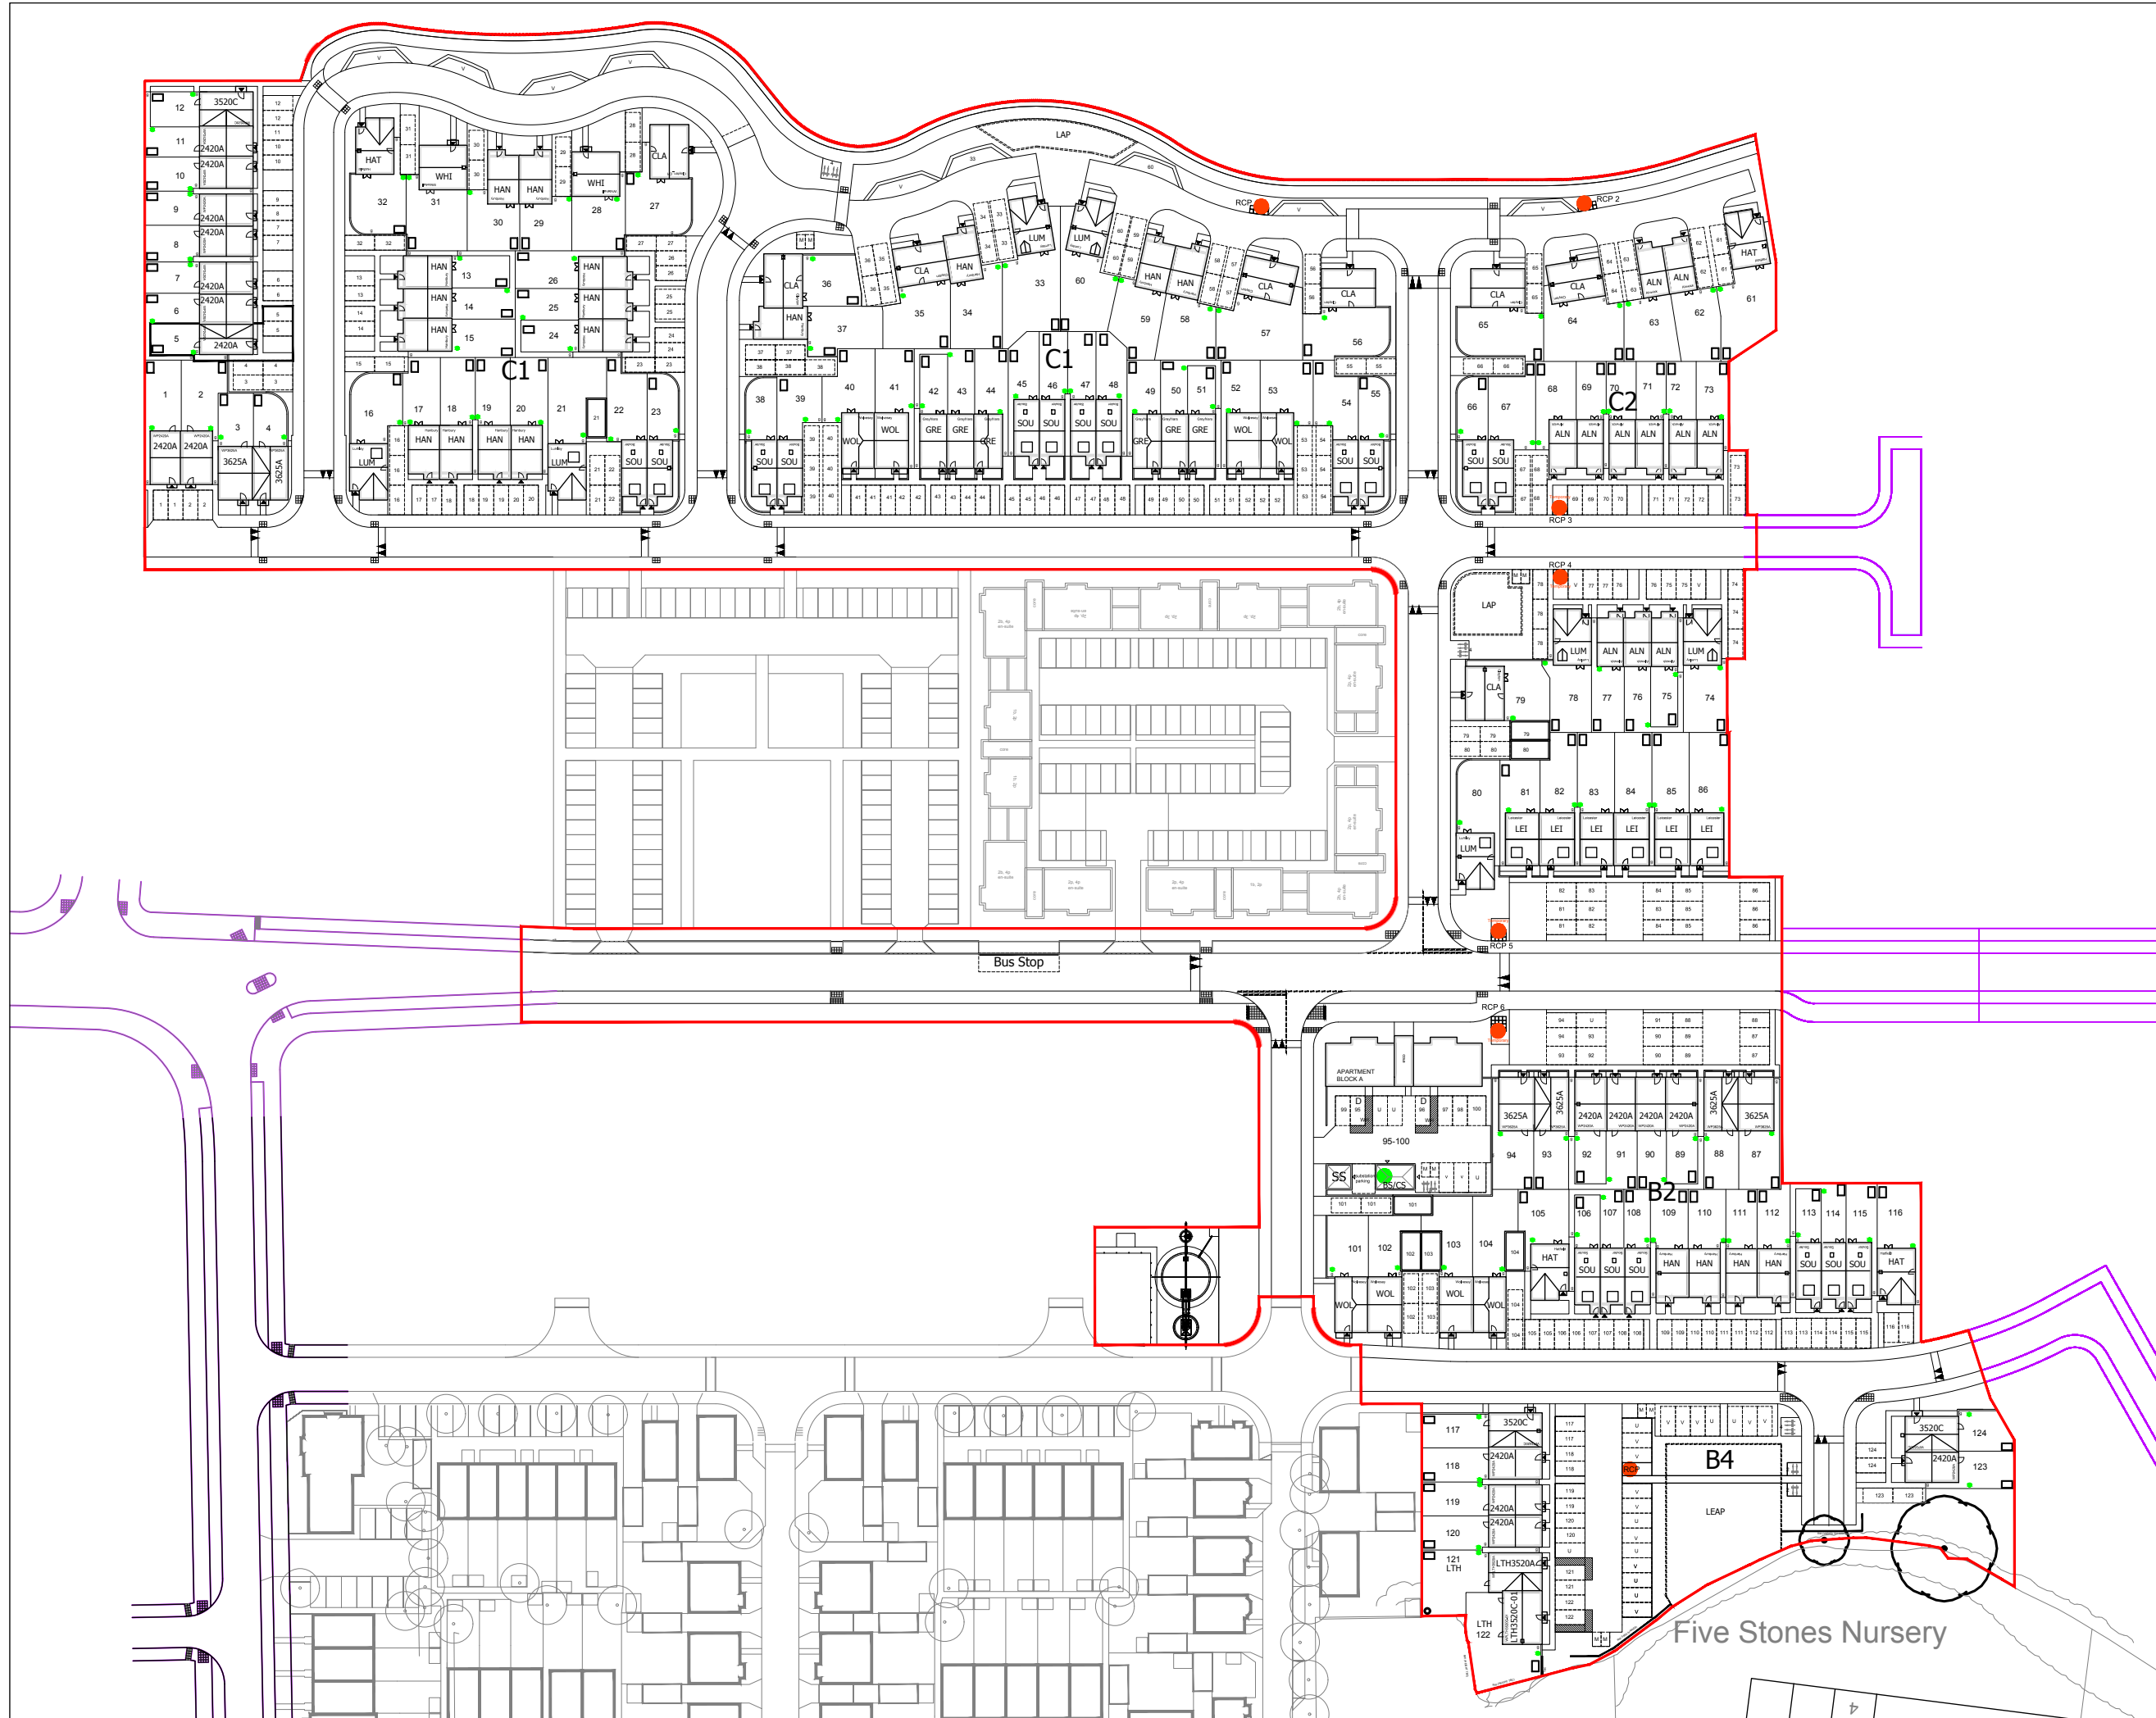


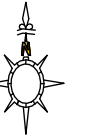


BIN COLLECTION LEGEND:

-  Private bin storage in rear garden
-  Apartments bin / bike storage
-  RCP
-  Temporary RCP

BIKE STORAGE LEGEND:

-  Possible location for 1.2x1.8m Shed for cycle storage

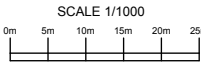

Rev		Date
-		-
 PERSIMMON Together, we make a home		
Persimmon Homes Thames Valley Persimmon House, Knoll Road, Camberley, Surrey GU15 3TQ Tel: 01276 808080		
Site:	Date:	
Phase 2 Littlehampton	June 2018	
	Scale:	1:1000 @ A3
	Org No:	543_PL_SITE LAYOUT_208
Drawing Title:		Date:
Site Layout - BIN COLLECTION 124 Units		
Drawing Status:	Drawn:	
SUBMITTED	KJ	
	Rev:	
	-	