

LEGEND - ROOF FINISHES


Imreys
Beauvoise Slate
HP17 (or similar)



Imreys
Beauvoise Slate
HP10 (or similar)



SCALE 1/1000
0m 5m 10m 15m 20m 25m

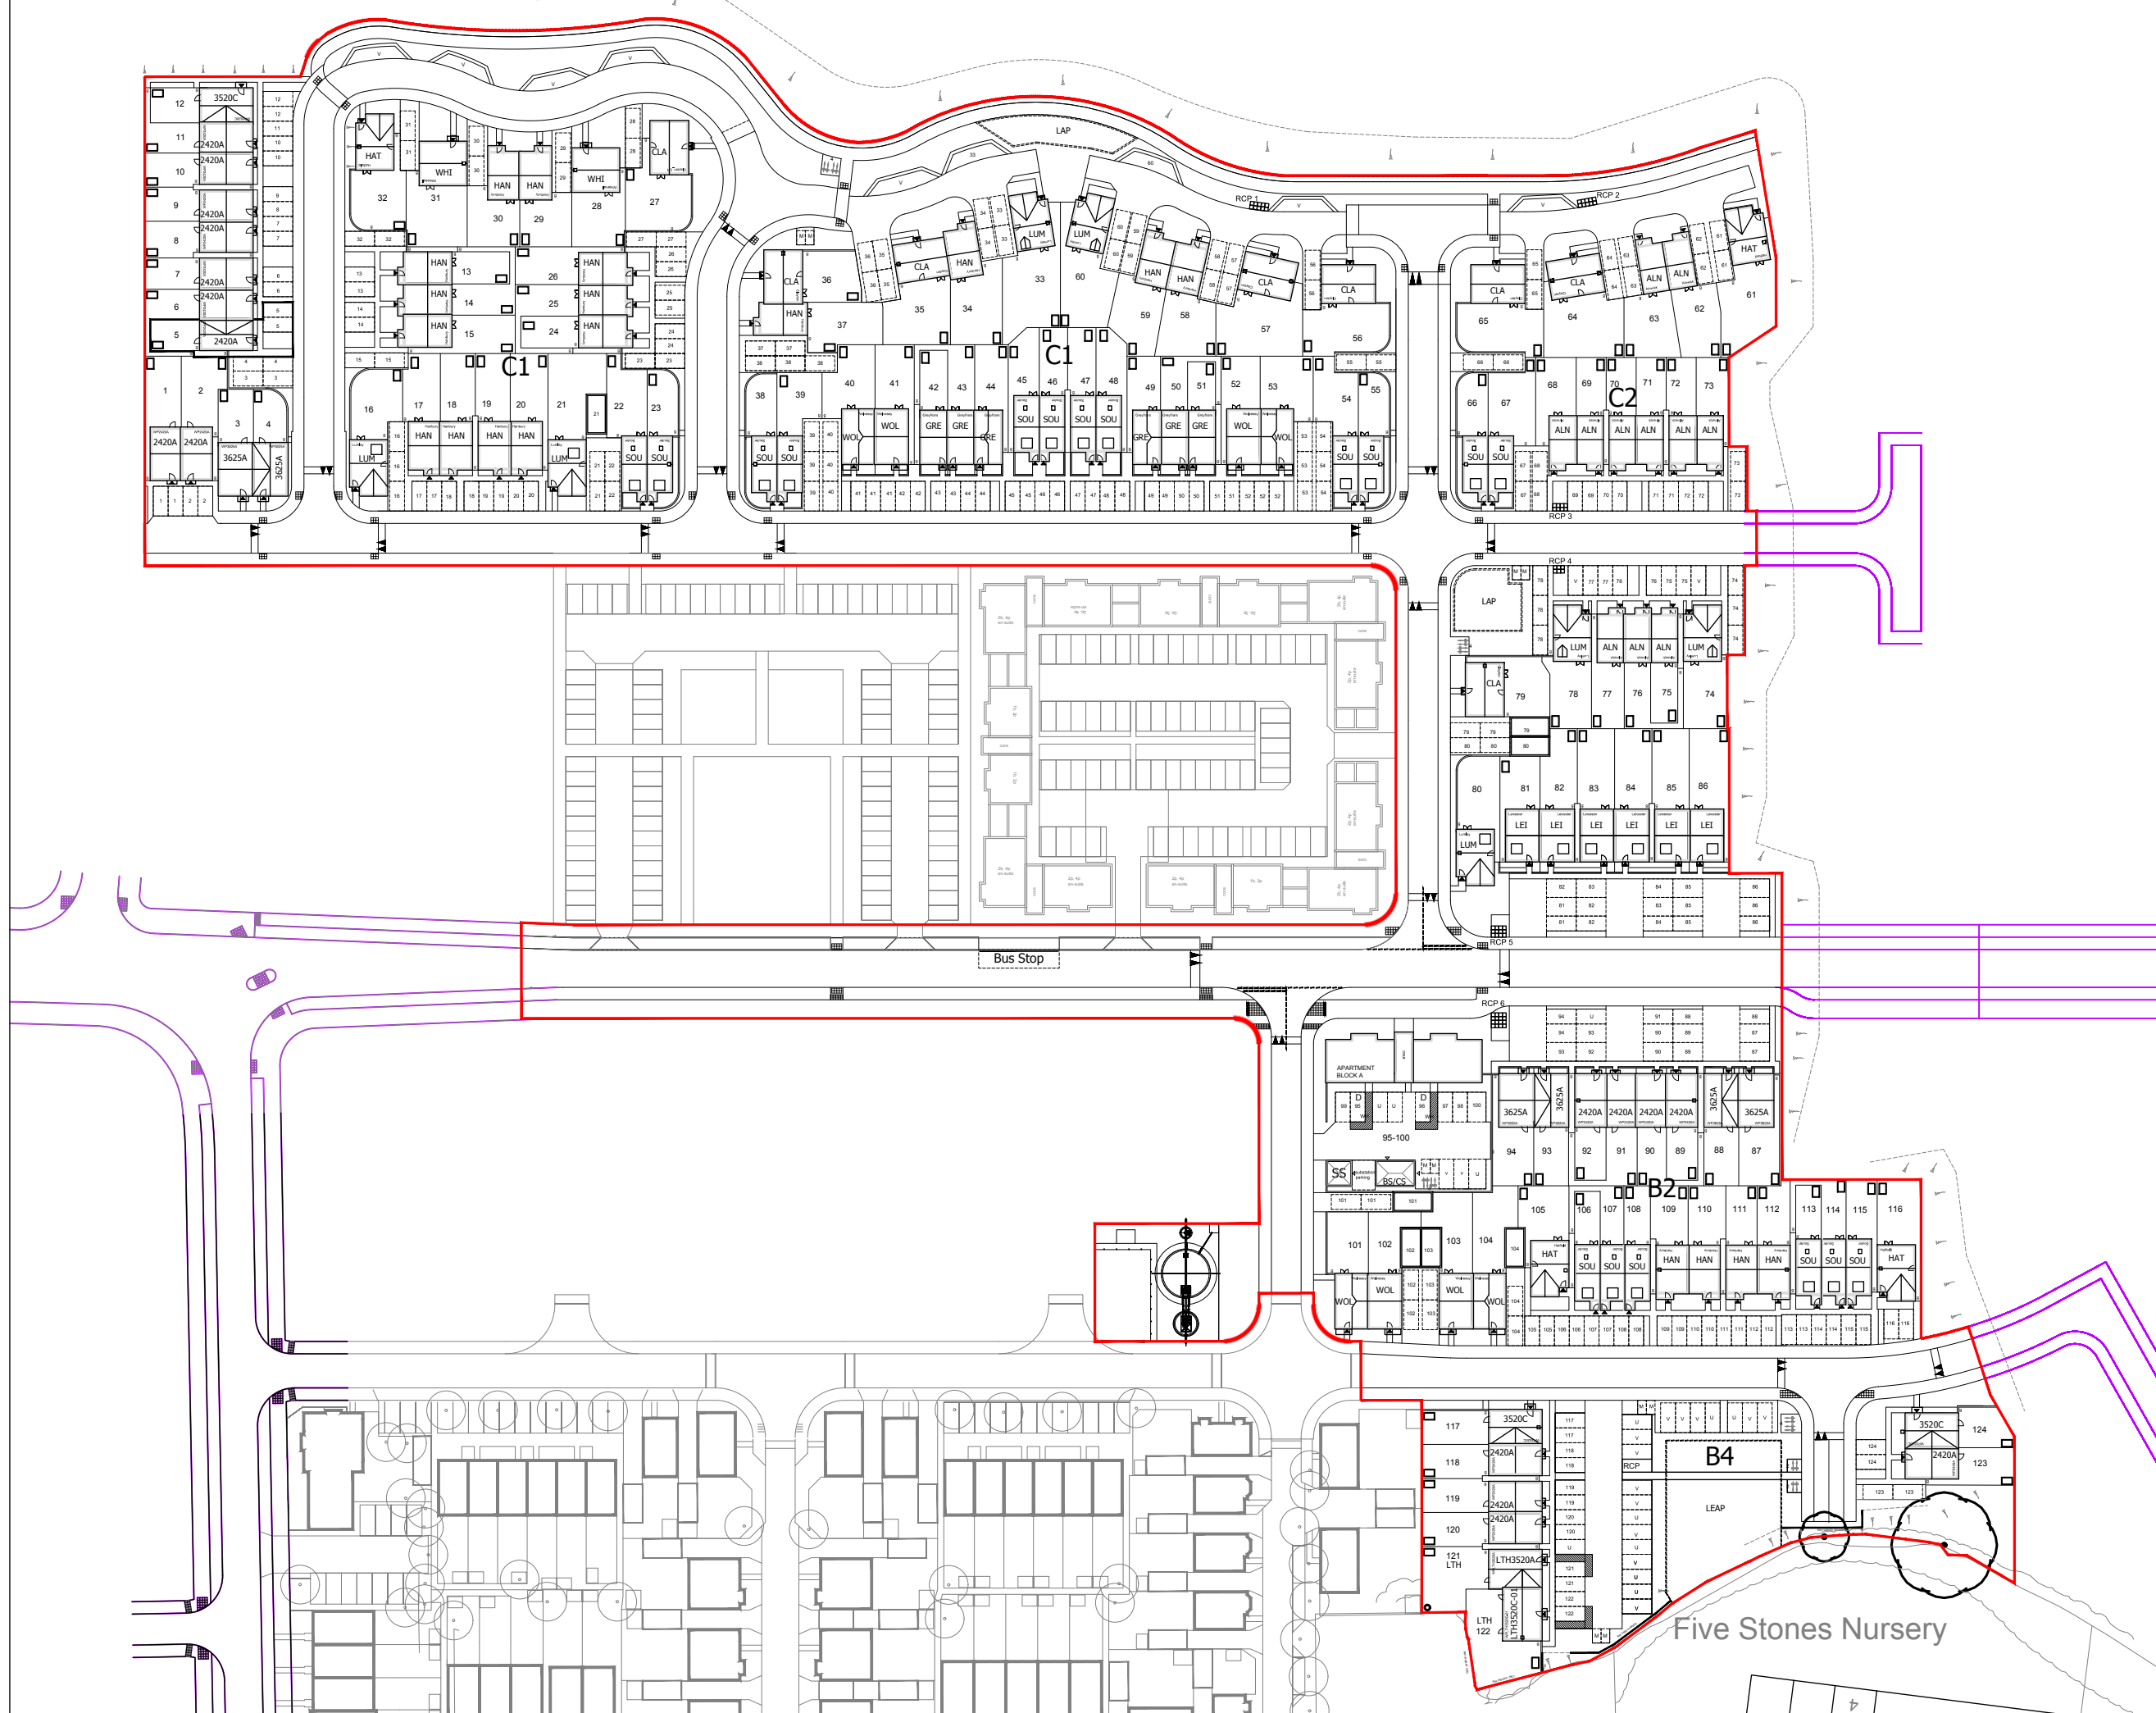

-		-	
Rev		Date	
		PERSIMMON Together, we make a home	
Persimmon Homes Thames Valley Persimmon House, Knoll Road, Camberley, Surrey GU15 3TQ Tel: 01276 808080			
Site:		Date:	
Phase 2 Littlehampton		June 2018	
		Scale:	
		1:1000 @ A3	
		Drg No:	
		543_PL_SITE LAYOUT_206	
Drawing Title:		Site Layout - ROOF FINISHES 124 Units	
Drawing Status:		Drawn:	
SUBMITTED		KJ	
		Rev:	
		-	