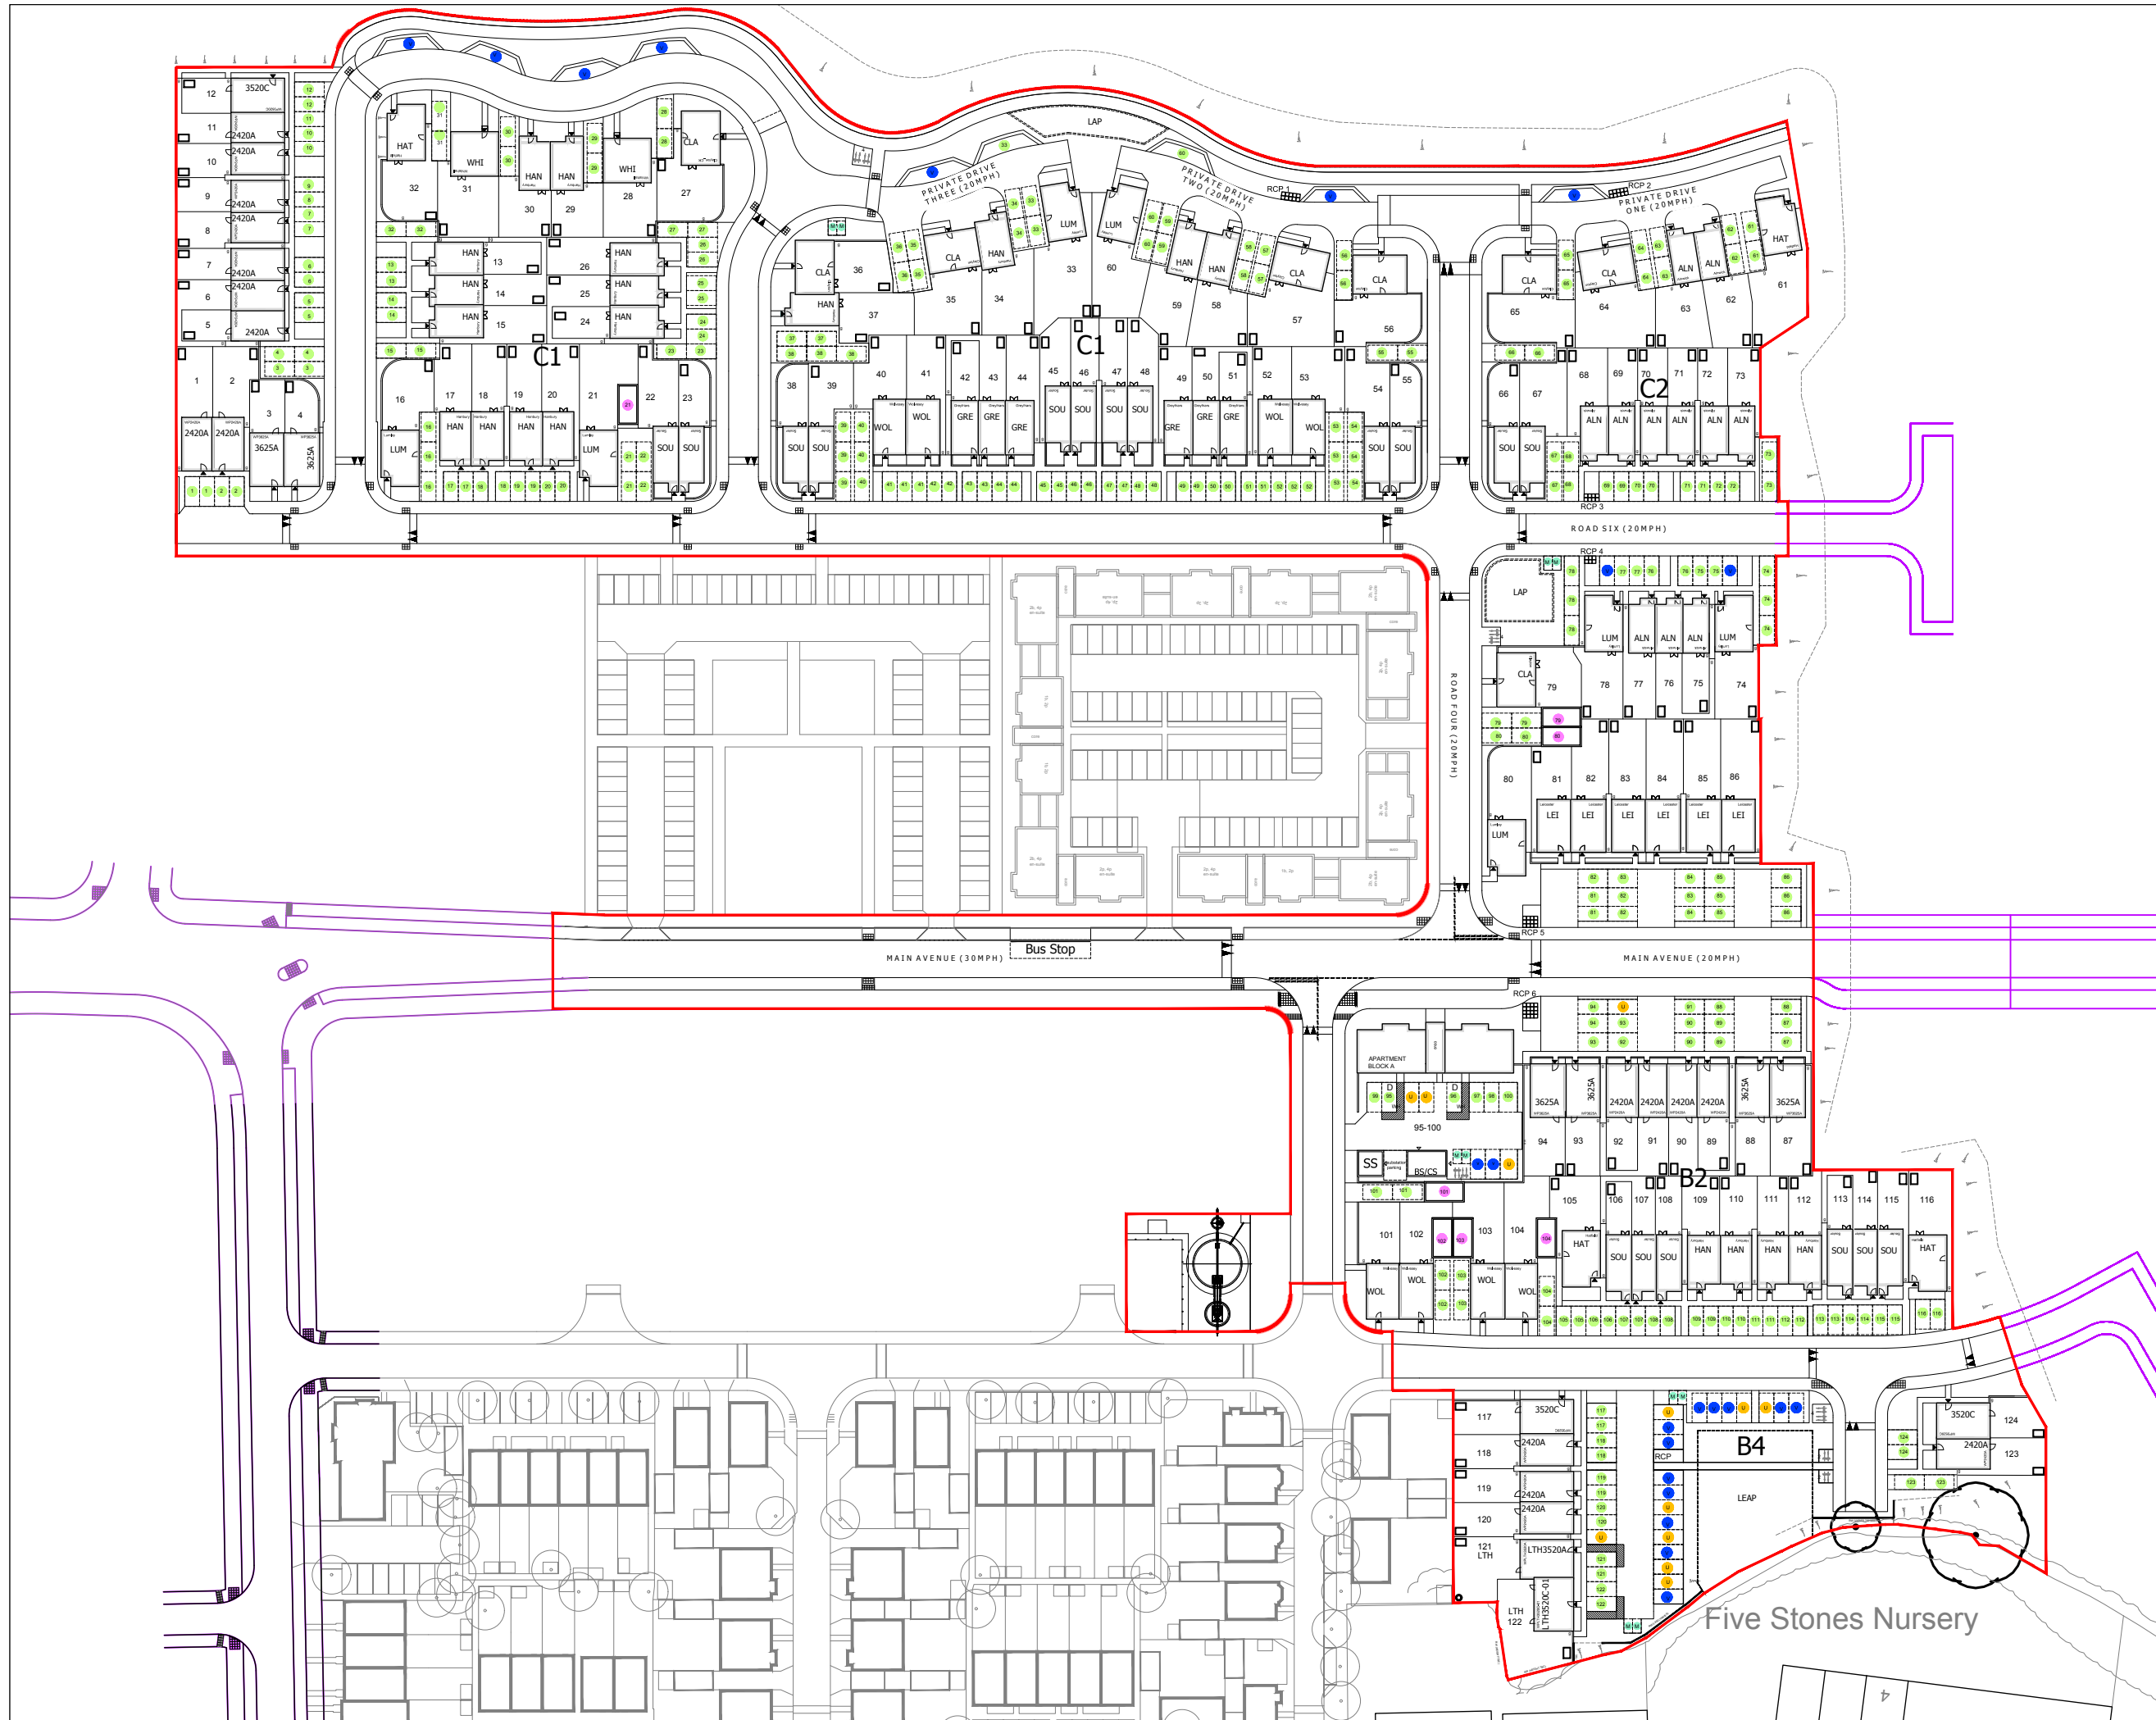



Rev	Description	Date
1	Issue for tender	15/06/2018
2	Issue for construction	15/06/2018
3	Final issue	15/06/2018

LEGEND - PARKING ALLOCATION

- 252** Allocated Parking
252 spaces total
- 7** Allocated Garage
7 spaces total
- 25** Unallocated Visitors Parking
25 spaces total
- 14** Unallocated Resident Parking
14 spaces total
- 10** Unallocated Visitor Motorcycle
Parking
10 spaces total

Total of 298 parking spaces on site
(298 spaces required - see WSCC car parking demand calculator)

- Cycle Visitor Parking
20 spaces total
(min required $\frac{1}{10} = 16$)
- Hatching / 'D' mark
Mobility impaired parking
spaces

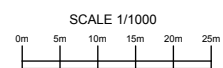

PERSIMMON
Together, we make a home

Persimmon Homes Thames Valley
Persimmon House, Knoll Road,
Camberley, Surrey GU15 3TQ
Tel: 01276 808080

Site:
**Phase 2
Littlehampton**

Date:
June 2018

Scale:
1:1000 @ A3

Drg No:
543_PL_SITE LAYOUT_205

Drawing Title:
**Site Layout - PARKING STRATEGY
124 Units**

Drawing Status:
SUBMITTED

Drawn:
KJ

Rev:
-