


Plots:
21, 101

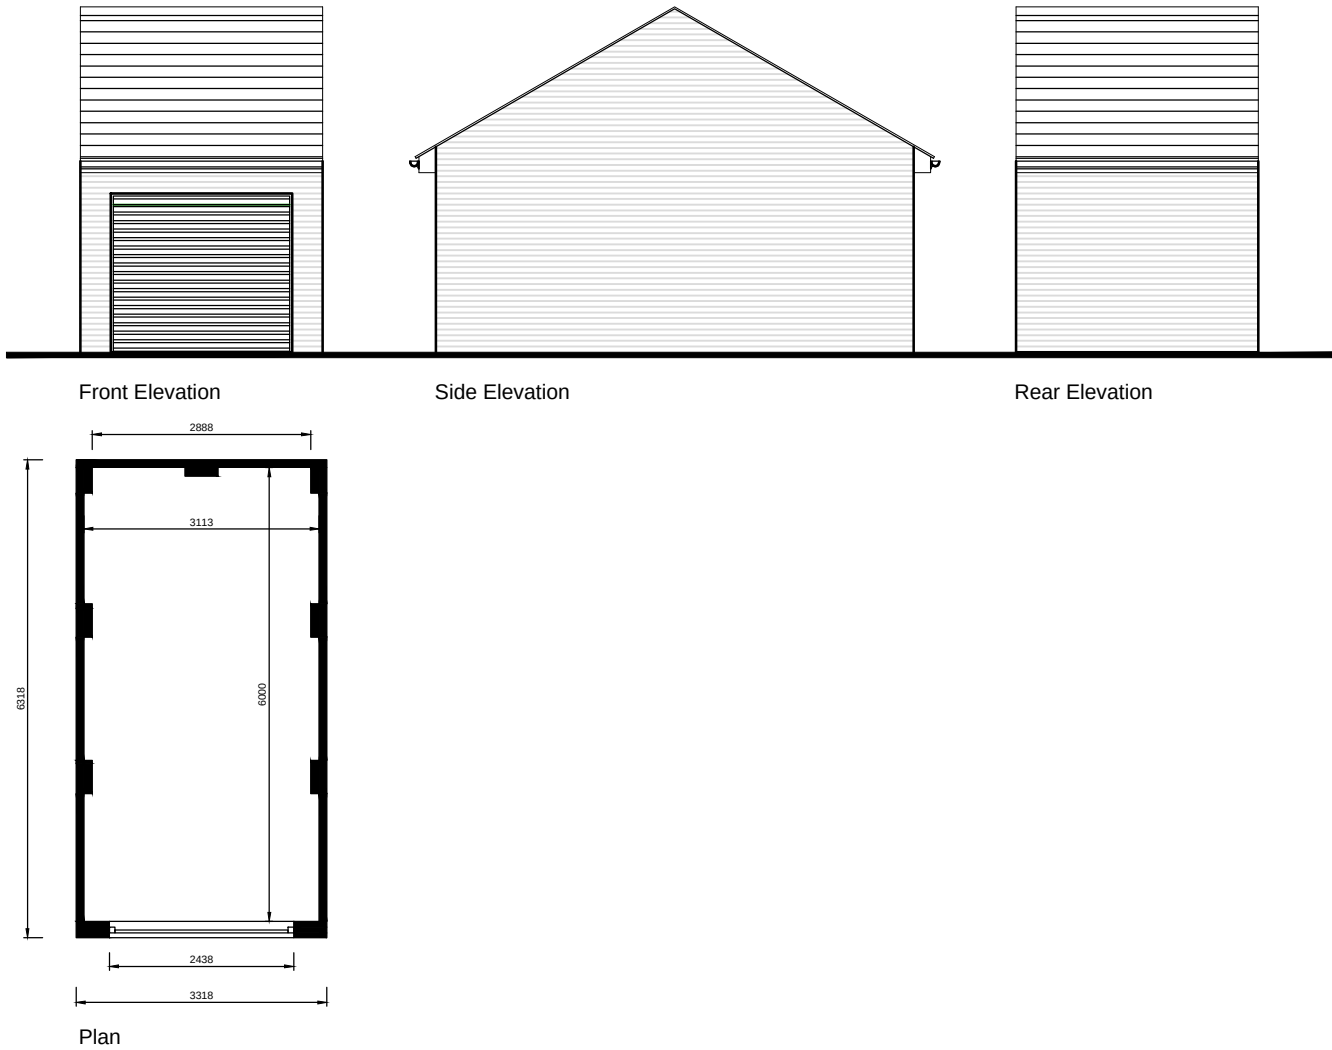

Scale
1:100

Rev		Date
B	Approved Planning Layout revised. Garage to plot 38 removed.	04.04.18
A	Plot numbers revised to reflect layout changes	21.08.17

**PERSIMMON**
Together, we make a home

Persimmon Homes Thames Valley
Persimmon House, Knoll Road,
Camberley, Surrey GU15 3TQ
Tel: 01276 808080

Site: Phase 2 Littlehampton	Date: February 2017
	Scale: 1:100 @ A3
	Drg No: 543_PL_GARAGES_100

Drawing Title: **Single Garage
Proposed Plans and Elevations**

Drawing Status: SUBMITTED	Drawn: VW
	Rev: B