
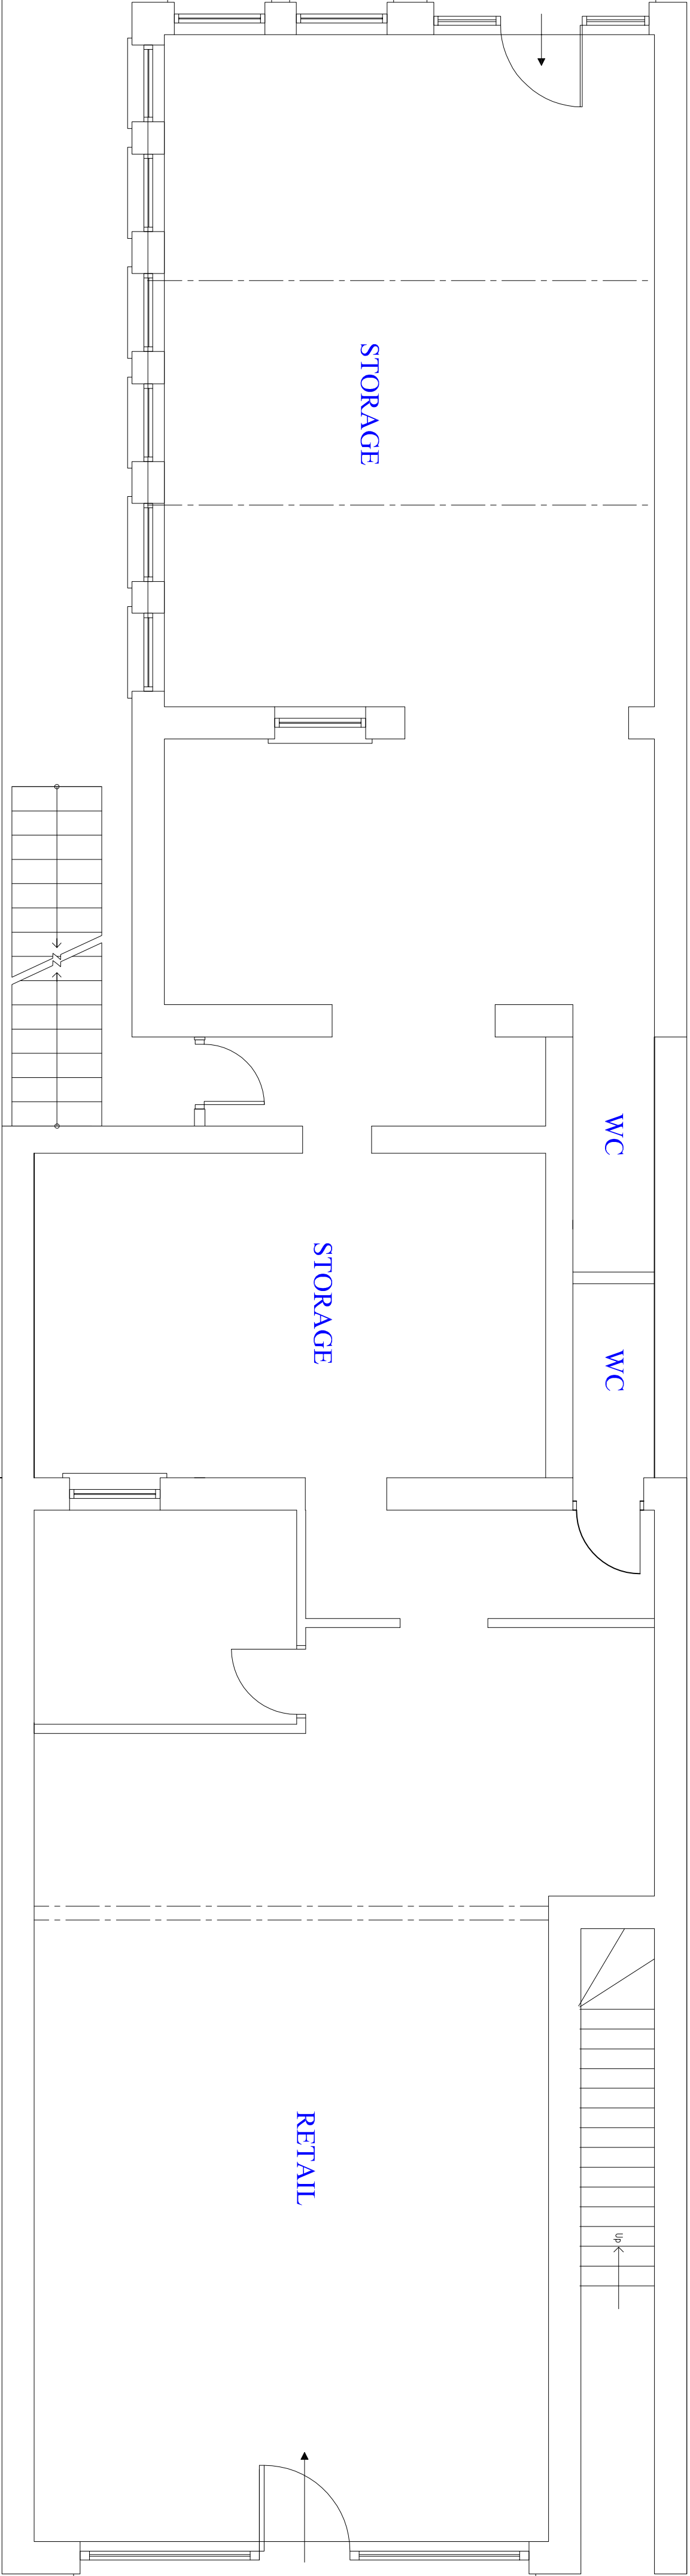
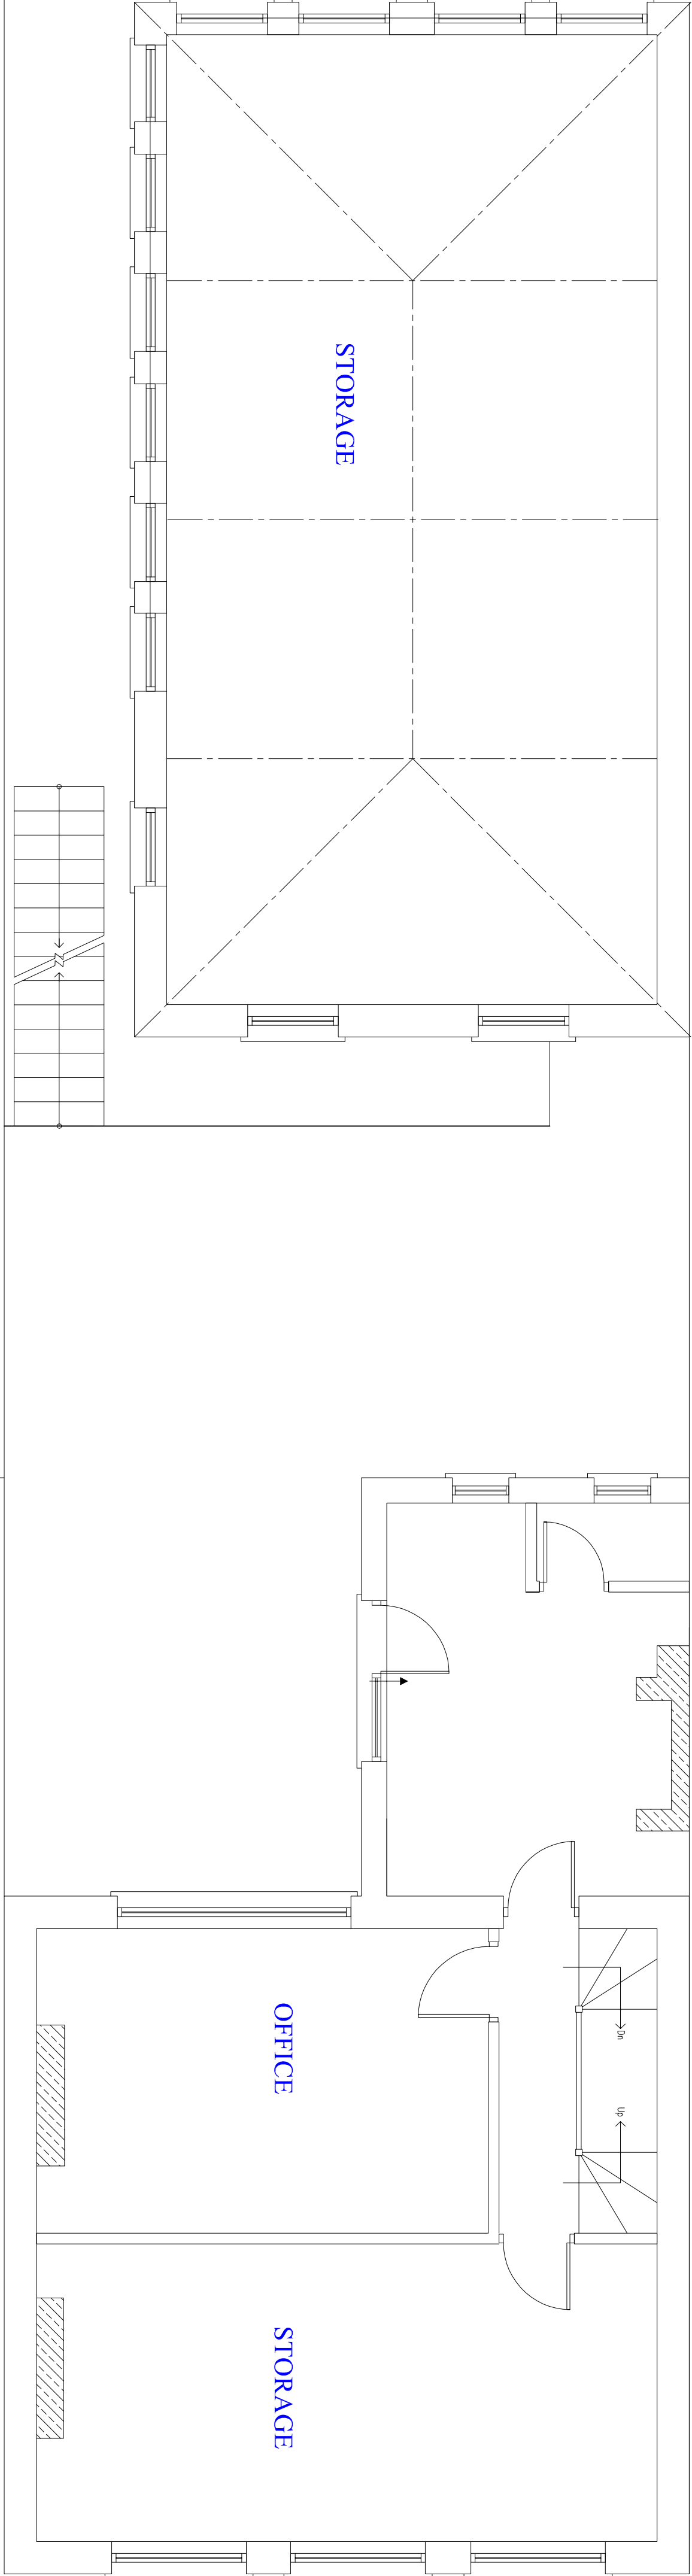


Disclaimer:
No Responsibility Or Liability Is Accepted
For CDM (unless otherwise Agreed in Writing).
CONTRACTORS SHOULD NOT SCALE OR USE THE DIMENSIONS SHOWN ON THIS
DRAWING FOR CONSTRUCTION. DIMENSIONS SHOWN ON THIS DRAWING ARE FOR
OWN MEASUREMENTS TAKEN ON SITE BEFORE THE MANUFACTURE OF
THE BUILDING. ANY DIMENSIONS SHOWN ON THIS DRAWING ARE FOR INFORMATION
ONLY AND SHOULD NOT BE USED FOR CONSTRUCTION. DIMENSIONS SHOULD
BE CHECKED ON SITE AND SHOULD NOT BE USED FOR CONSTRUCTION.

Rev	Date	Revisions
A	15/09/20	Amended Plans & Elevations

Job Title
37-39 Beach Road
Littlehampton
West Sussex
BN17 5JA

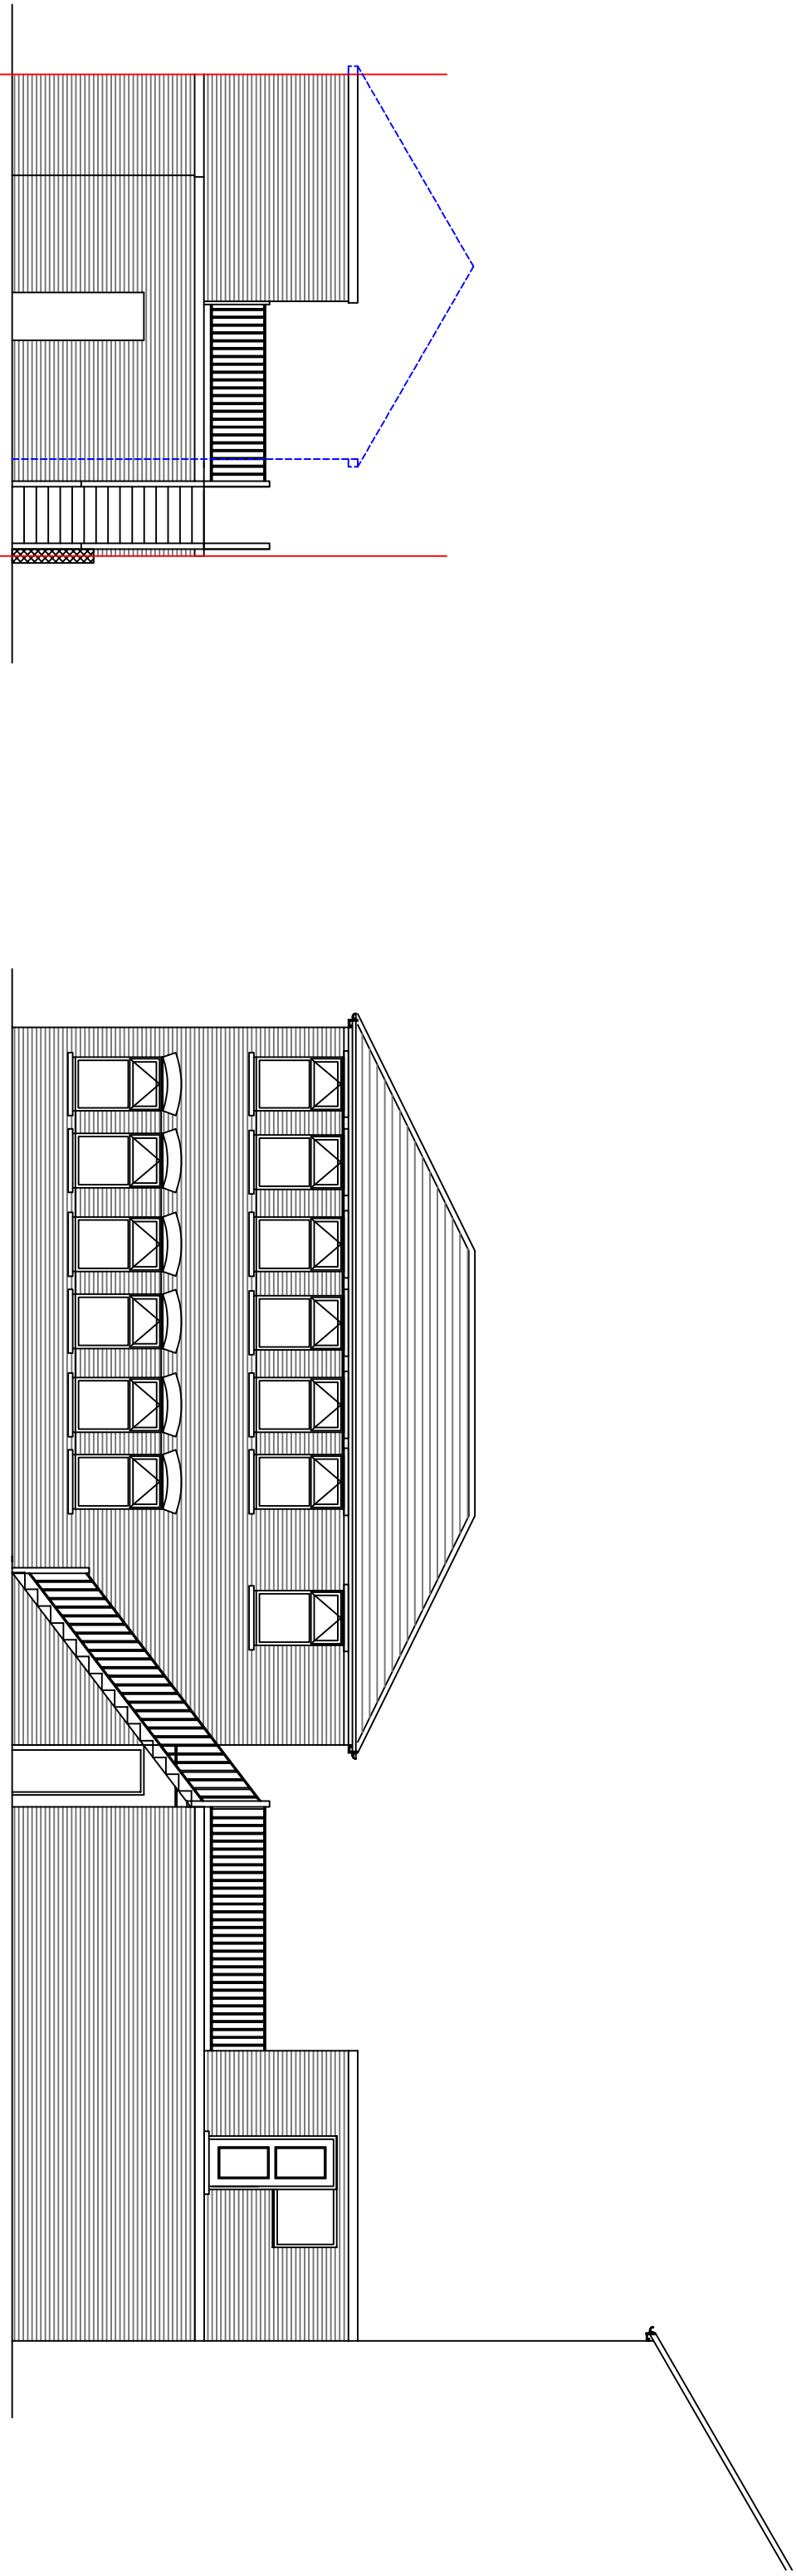

32 Rosehill Road, Povey Bay, East Sussex BN24 6JA
Tel: 01323 769355 / 07960 868259
Email: geminisdrawing@btinternet.com
www.geminisdrawing.co.uk

Date 01/09/20
Scale 1:50 & 1:100 @ A1 (as illustrated)

Dwg No. BEA/002

Rev. A

Copyright

504 x 841 mm A1