NOTE
DO NOT SCALE FROM THIS DRAWING. ALL DIMENSIONS RELATING TO SUB-CONTRACTORS OR SUPPLIERS WORK MUST BE CHECKED AND AGREED BETWEEN THE GENERAL CONTRACTOR AND THE SUB-CONTRACTORS AND SUPPLIERS. ALL DIMENSIONS ARE IN MILLIMETRES. IF IN DOUBT ASK.THIS DRAWING MAY BE SCALED FOR PLANNING PURPOSES ONLY. ALL WORKS OR MATERIALS INDICATED ON THE DRAWING ARE TO BE TO THE LATEST BRITISH STANDARDS AND ARE TO BE CARRIED OUT IN ACCORDANCE WITH THE RELEVANT CODES OF PRACTICE OR RECOGNIZED TRADE ASSOCIATION RECOMMENDATIONS AND PUBLICATIONS. © THIS DRAWING IS THE COPYRIGHT OF FUNNELL DESIGN PARTNERSHIP LTD.

NORTH

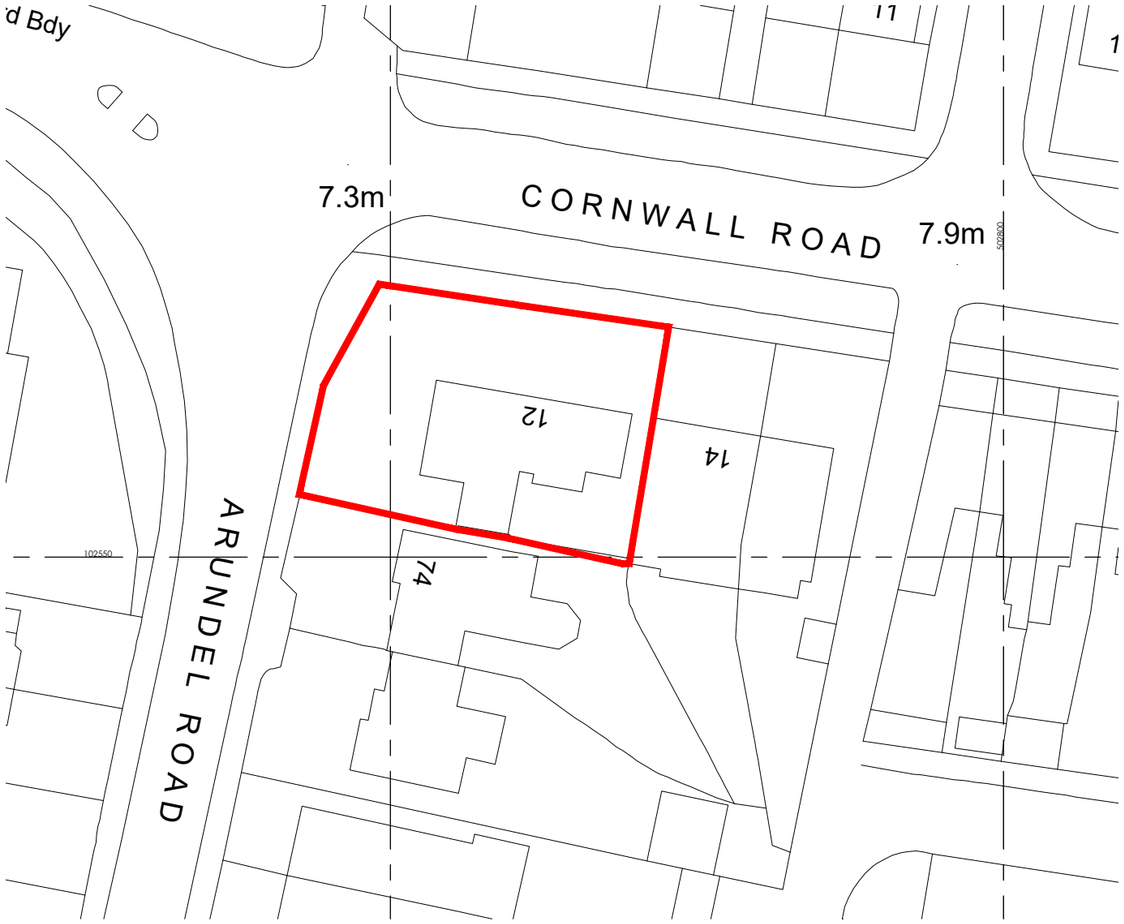

Block Plan
Scale 1:500

1:500 Scale Bar (Metres)
0 5 10 15 20 25 30

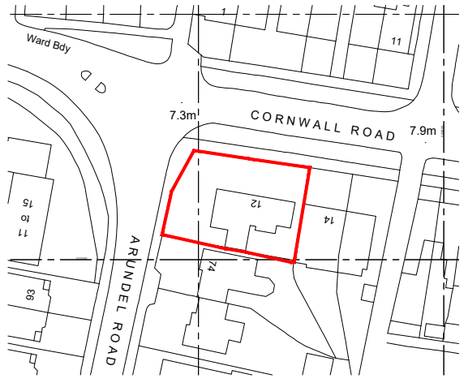

Location Plan
Scale 1:1250

1:1250 Scale Bar (Metres)
0 20 40 60

REV	DATE	BY	DESCRIPTION
~	21/04/21	JM	Drawing created

PLANNING

FUNNELL DESIGN PARTNERSHIP

BizSpace, Courtwick Lane, Littlehampton, BN17 7TL
T:+44 (0) 1243 211250 - E: office@funnelldesign.co.uk

Client
IVAN TIHOMIR PROPERTIES LTD

Location
12 Cornwall Road
Littlehampton, BN17 6EE

Drawing Title
Block and Location plan

Date	Drawn By	Scale
April 21	JM	As noted @ A3

CAD file name
12 Cornwall Road - PLANNING Rev01.dwg

Drawing No	Revision
2350-P-01	~

Ordnance Survey, (c) Crown Copyright 2021. All rights reserved. Licence number 100022432

ARUN DISTRICT COUNCIL LY/14/21/PL
CAD FILE REF:12 Cornwall Road - PLANNING Rev01