



Note:
 Do not Scale from this Drawing (except for planning approval).
 All dimensions are in millimetres and to be checked on site.
 All Dimensions relating to subcontractors or suppliers work must be checked
 and agreed between the main contractor and the sub-contractors and suppliers.

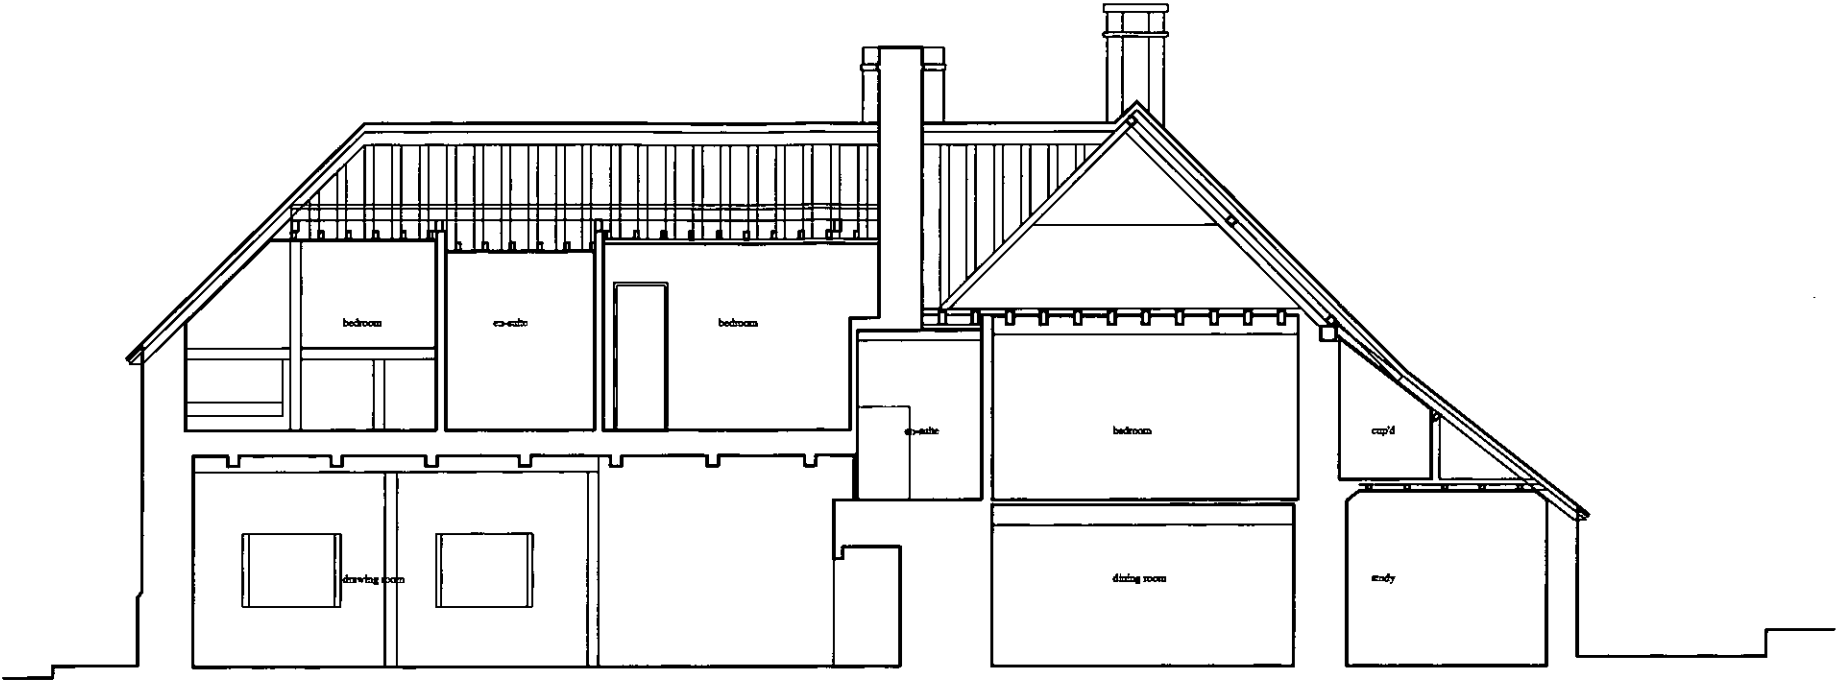

logitudinal section through main house 1:100 AT A3

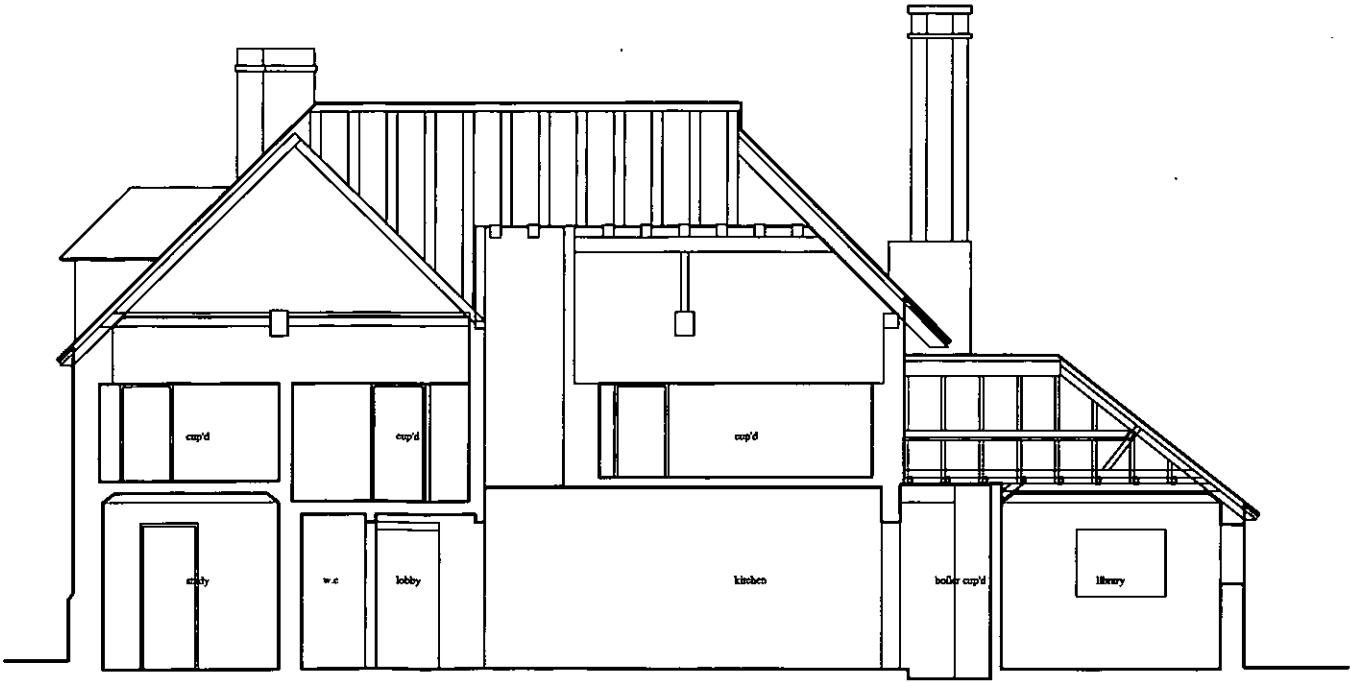

cross section through main house 1:10 AT A3



**WATKINS WOOD
SURVEYORS**
 37 North Street
 Emsworth
 Hampshire PO10 7DA
 Tel : (01243) 371956
 Fax : (01243) 379009
 admin@watkinswoodsurveyors.co.uk

MEASURED SURVEY
 Toddington House, Toddington Lane
 Lymington, West Sussex
 Mr & Mrs Warren

Drawn by: AA	Checked by:
Scale: Metric	Date: 28.01.10
Job No: 4026	Drawing: EX03 SHT 3/3