



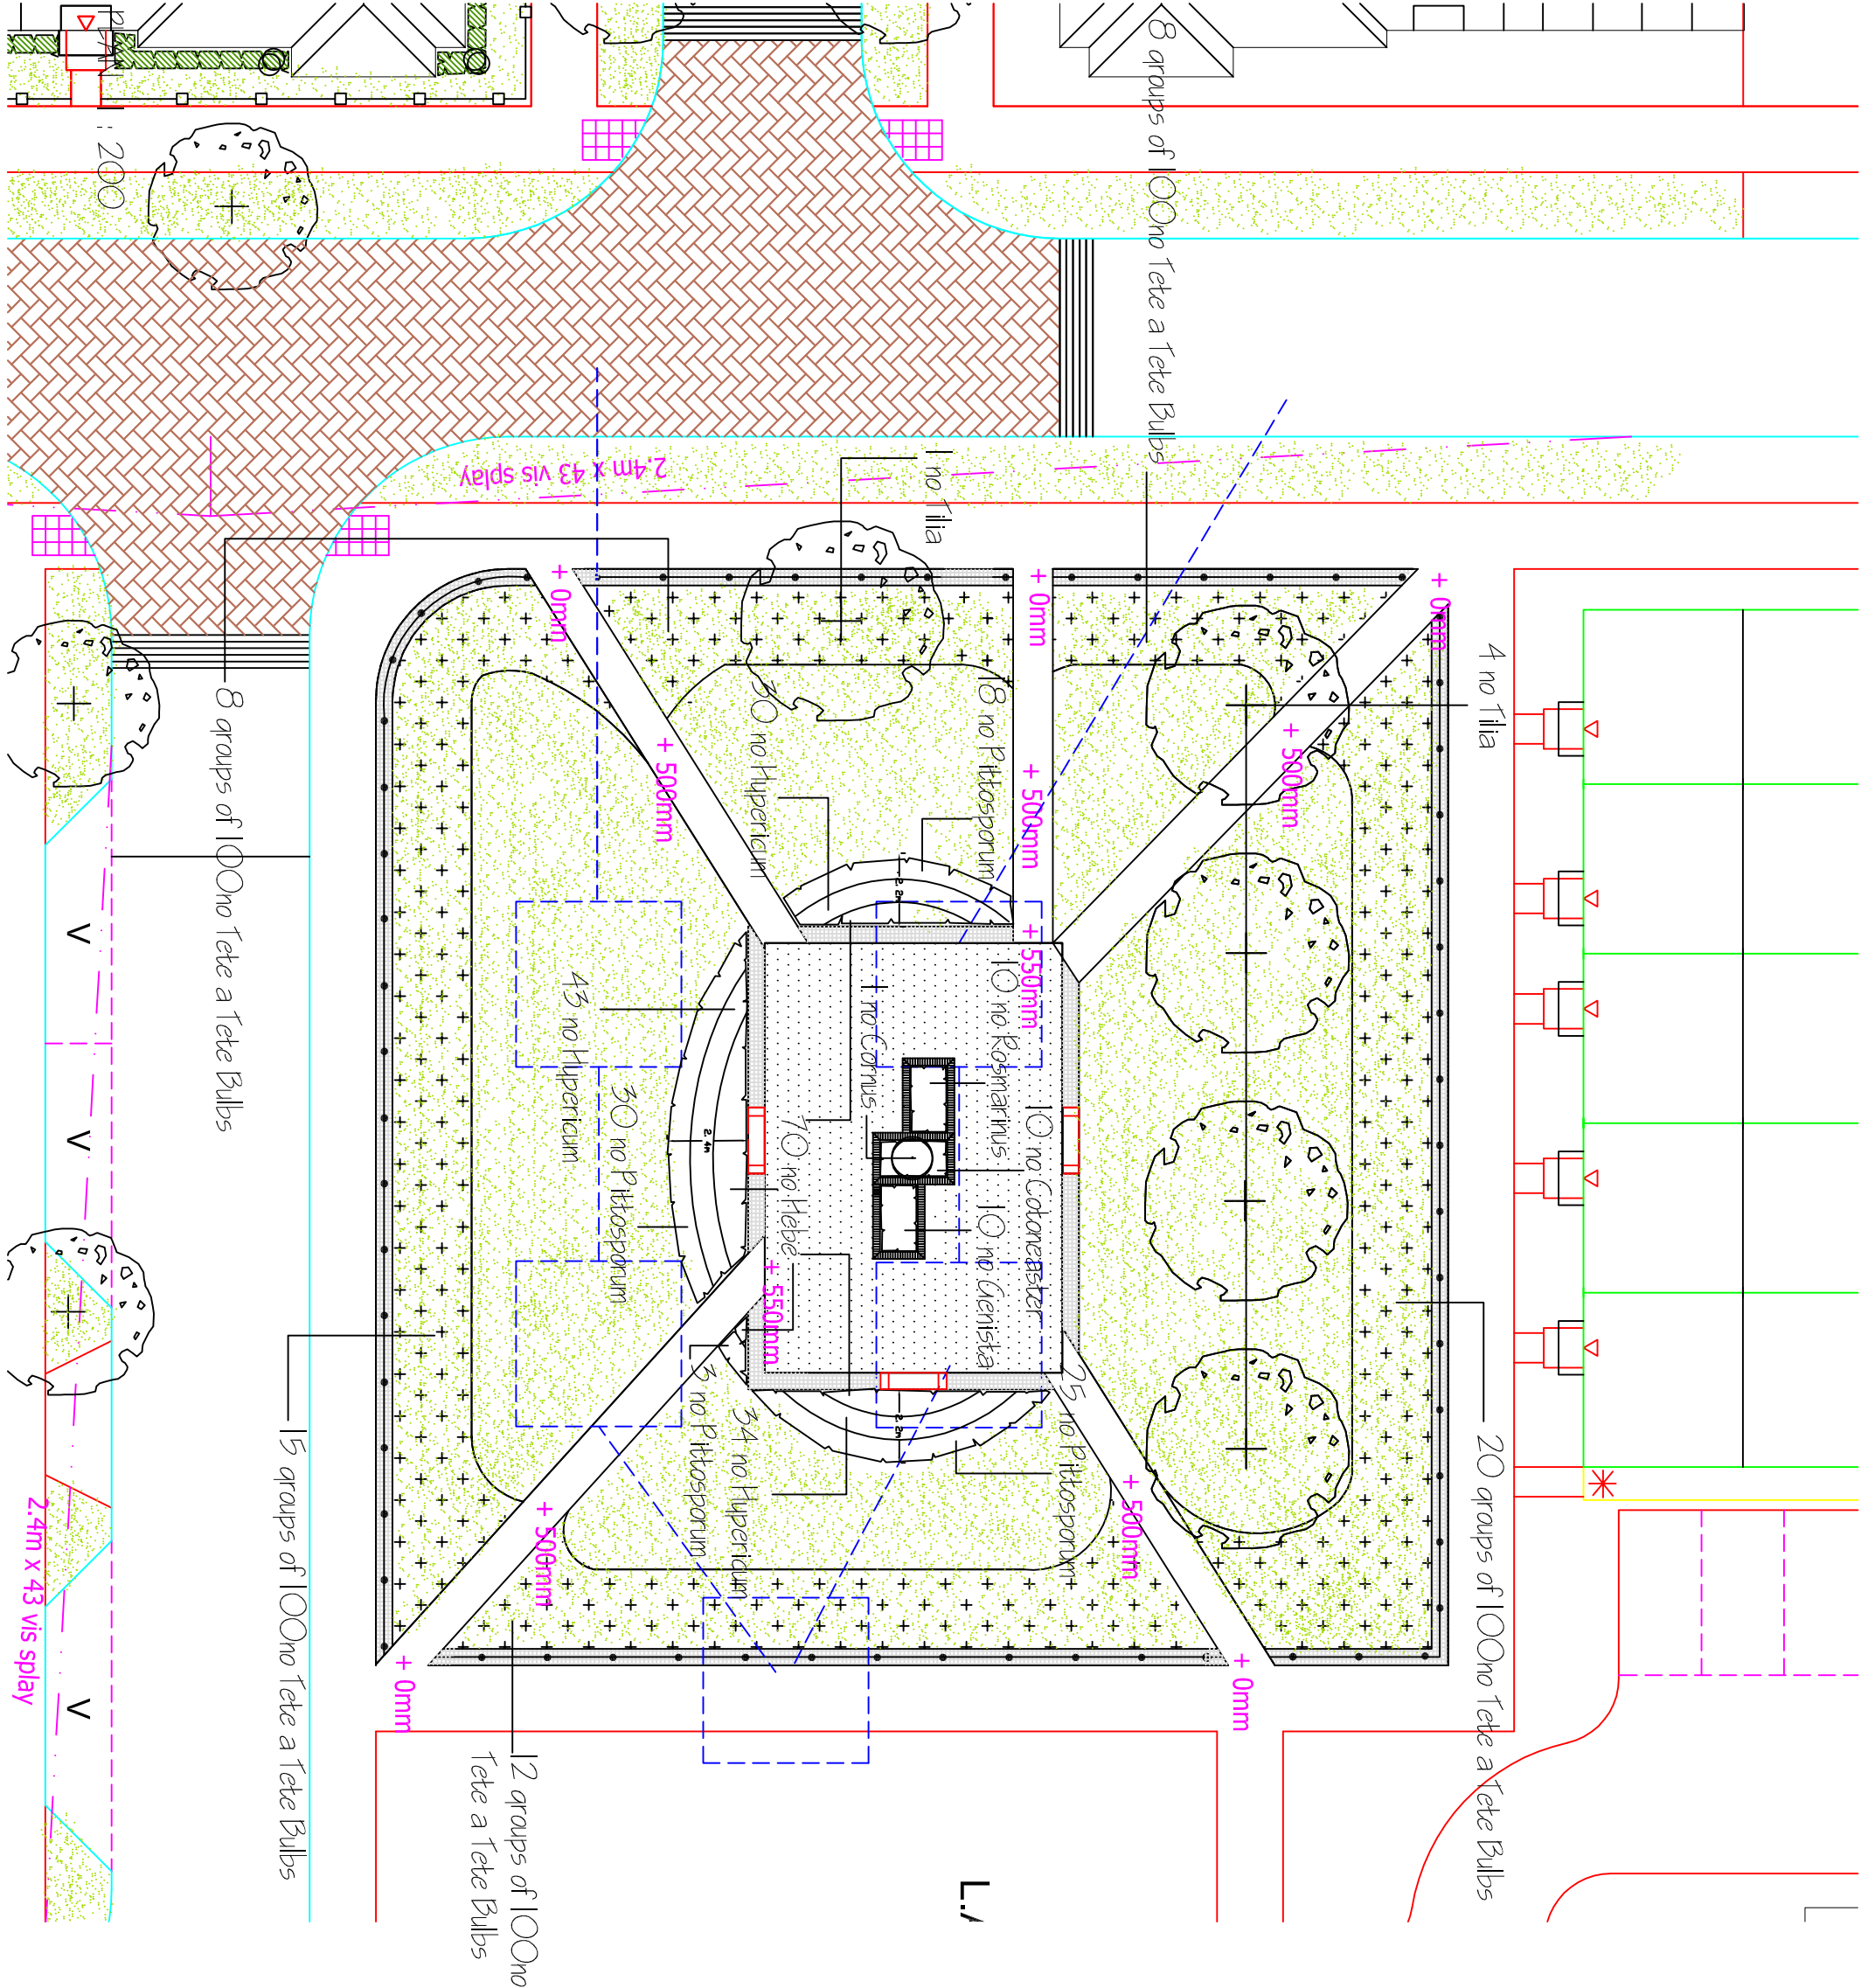

PLAN OF CENTRAL SQUARE 1:200

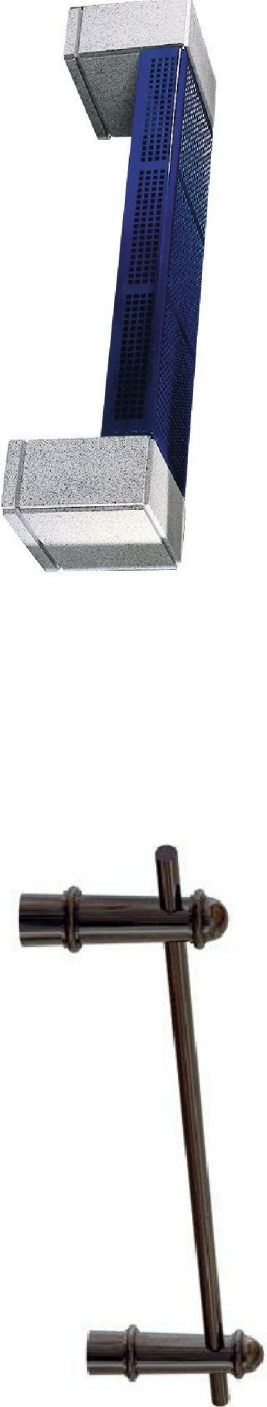


Suggested bench seat


Suggested knee rail and post

PLANTING SCHEDULE

Tree's	Common Name	Size at Planting
Tilia cordata Greenspire	Upright Lime	Semi-mature, girth at 1m, 20-25cm, ht 5.-5.5m
SKRUBS	Size at Planting	Pot Size
Cornus kousa	1.2-1.5m	25L
Cotoneaster horizontalis	45-60cm (spd)	7L
Gentista plosa Vancouver Gold	45-60cm (spd)	7L
Hebe albicans	30-45cm	3L
Hieracium moserianum Tricolor	30-45cm	3L
Rosmarinus officinalis Deben Blue	45-60cm (spd)	7L
HEDE		
Ptilisporum Tom Thumb	45-60cm	7L
BULBS		
Narcissus Tete a Tete, scattered on the ground in drifts of 100 no and planted as they fall at approximately 100mm centres (100 per m2)		

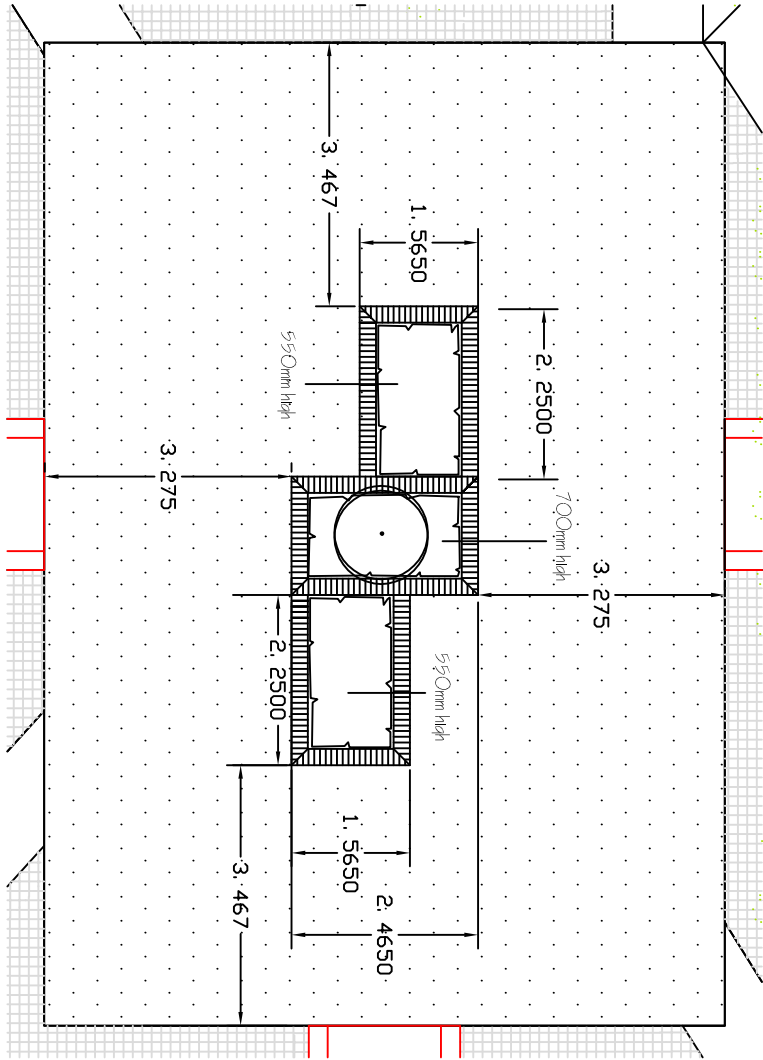


PLAN OF BRICK PLANTERS 1:100

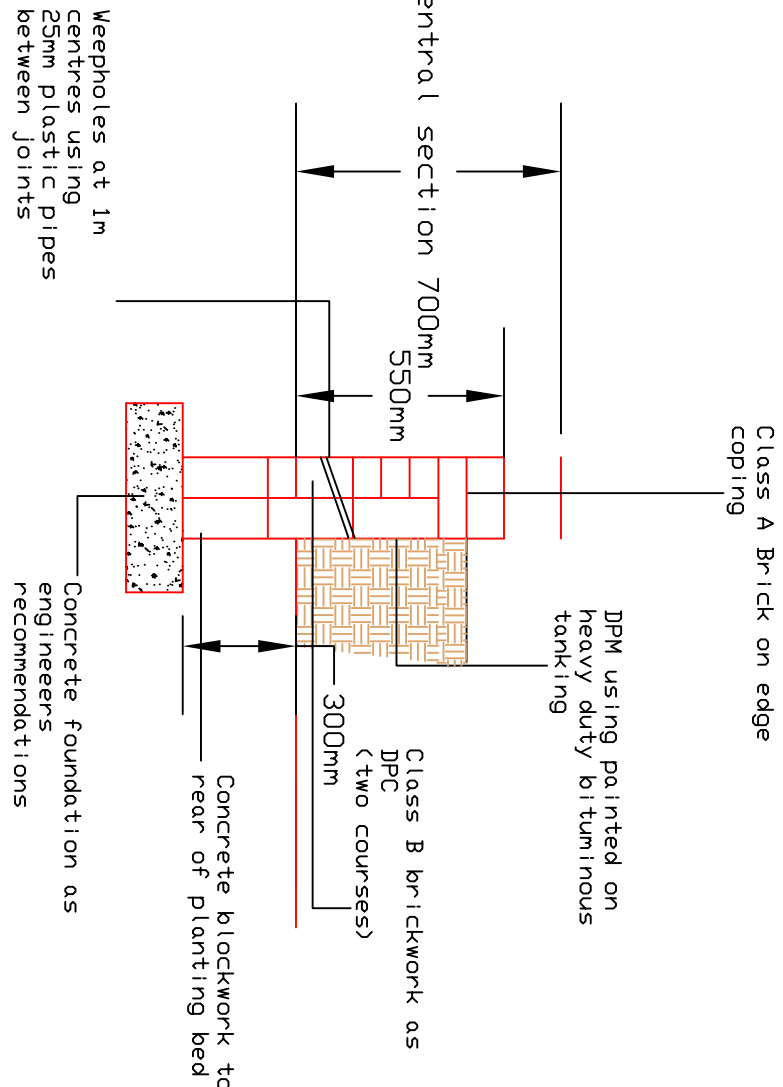

SECTION TD BRICK PLANTERS 1:20

rev E One additional bench seat
Crimson Setty Oct 2014
rev B Quercus changed to moderate water demand tree
rev A Drawing no. corrected. Central tree changed to Quercus on plan
July 2018
Oct 2014
Oct 2014
June 2018
Sep 2014

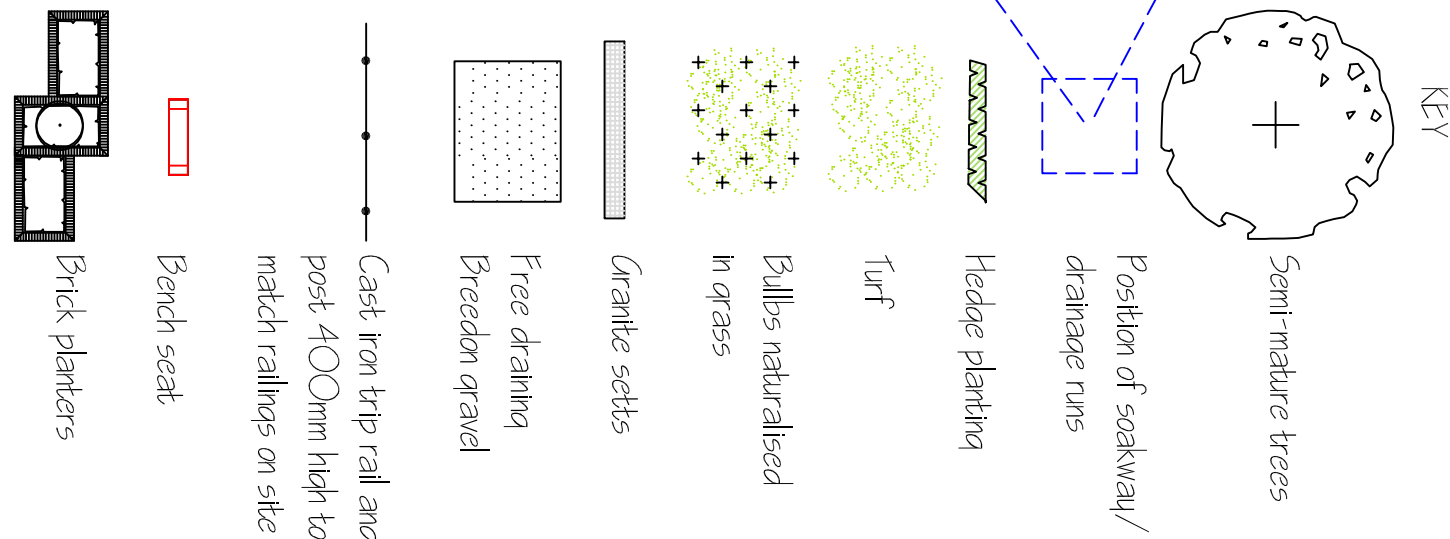

LINDA OAK LANDSCAPE DESIGN	
Dip, L.A., M.L.I.	
76A Hammonds Lane	
Totton	
Hampshire	
SO40 3LE	
Tel/ Fax 023 80666738	
e-mail linda@oaklandscape@tiscali.co.uk	
Client	
Bellway Homes	
Job Title	
Cartwick Lane	
Littellhampton	
Drawing Title	
Central Square	
Dra No	Revision
9721/07	E
Date	Scale
Aug 2014	As shown, A2