


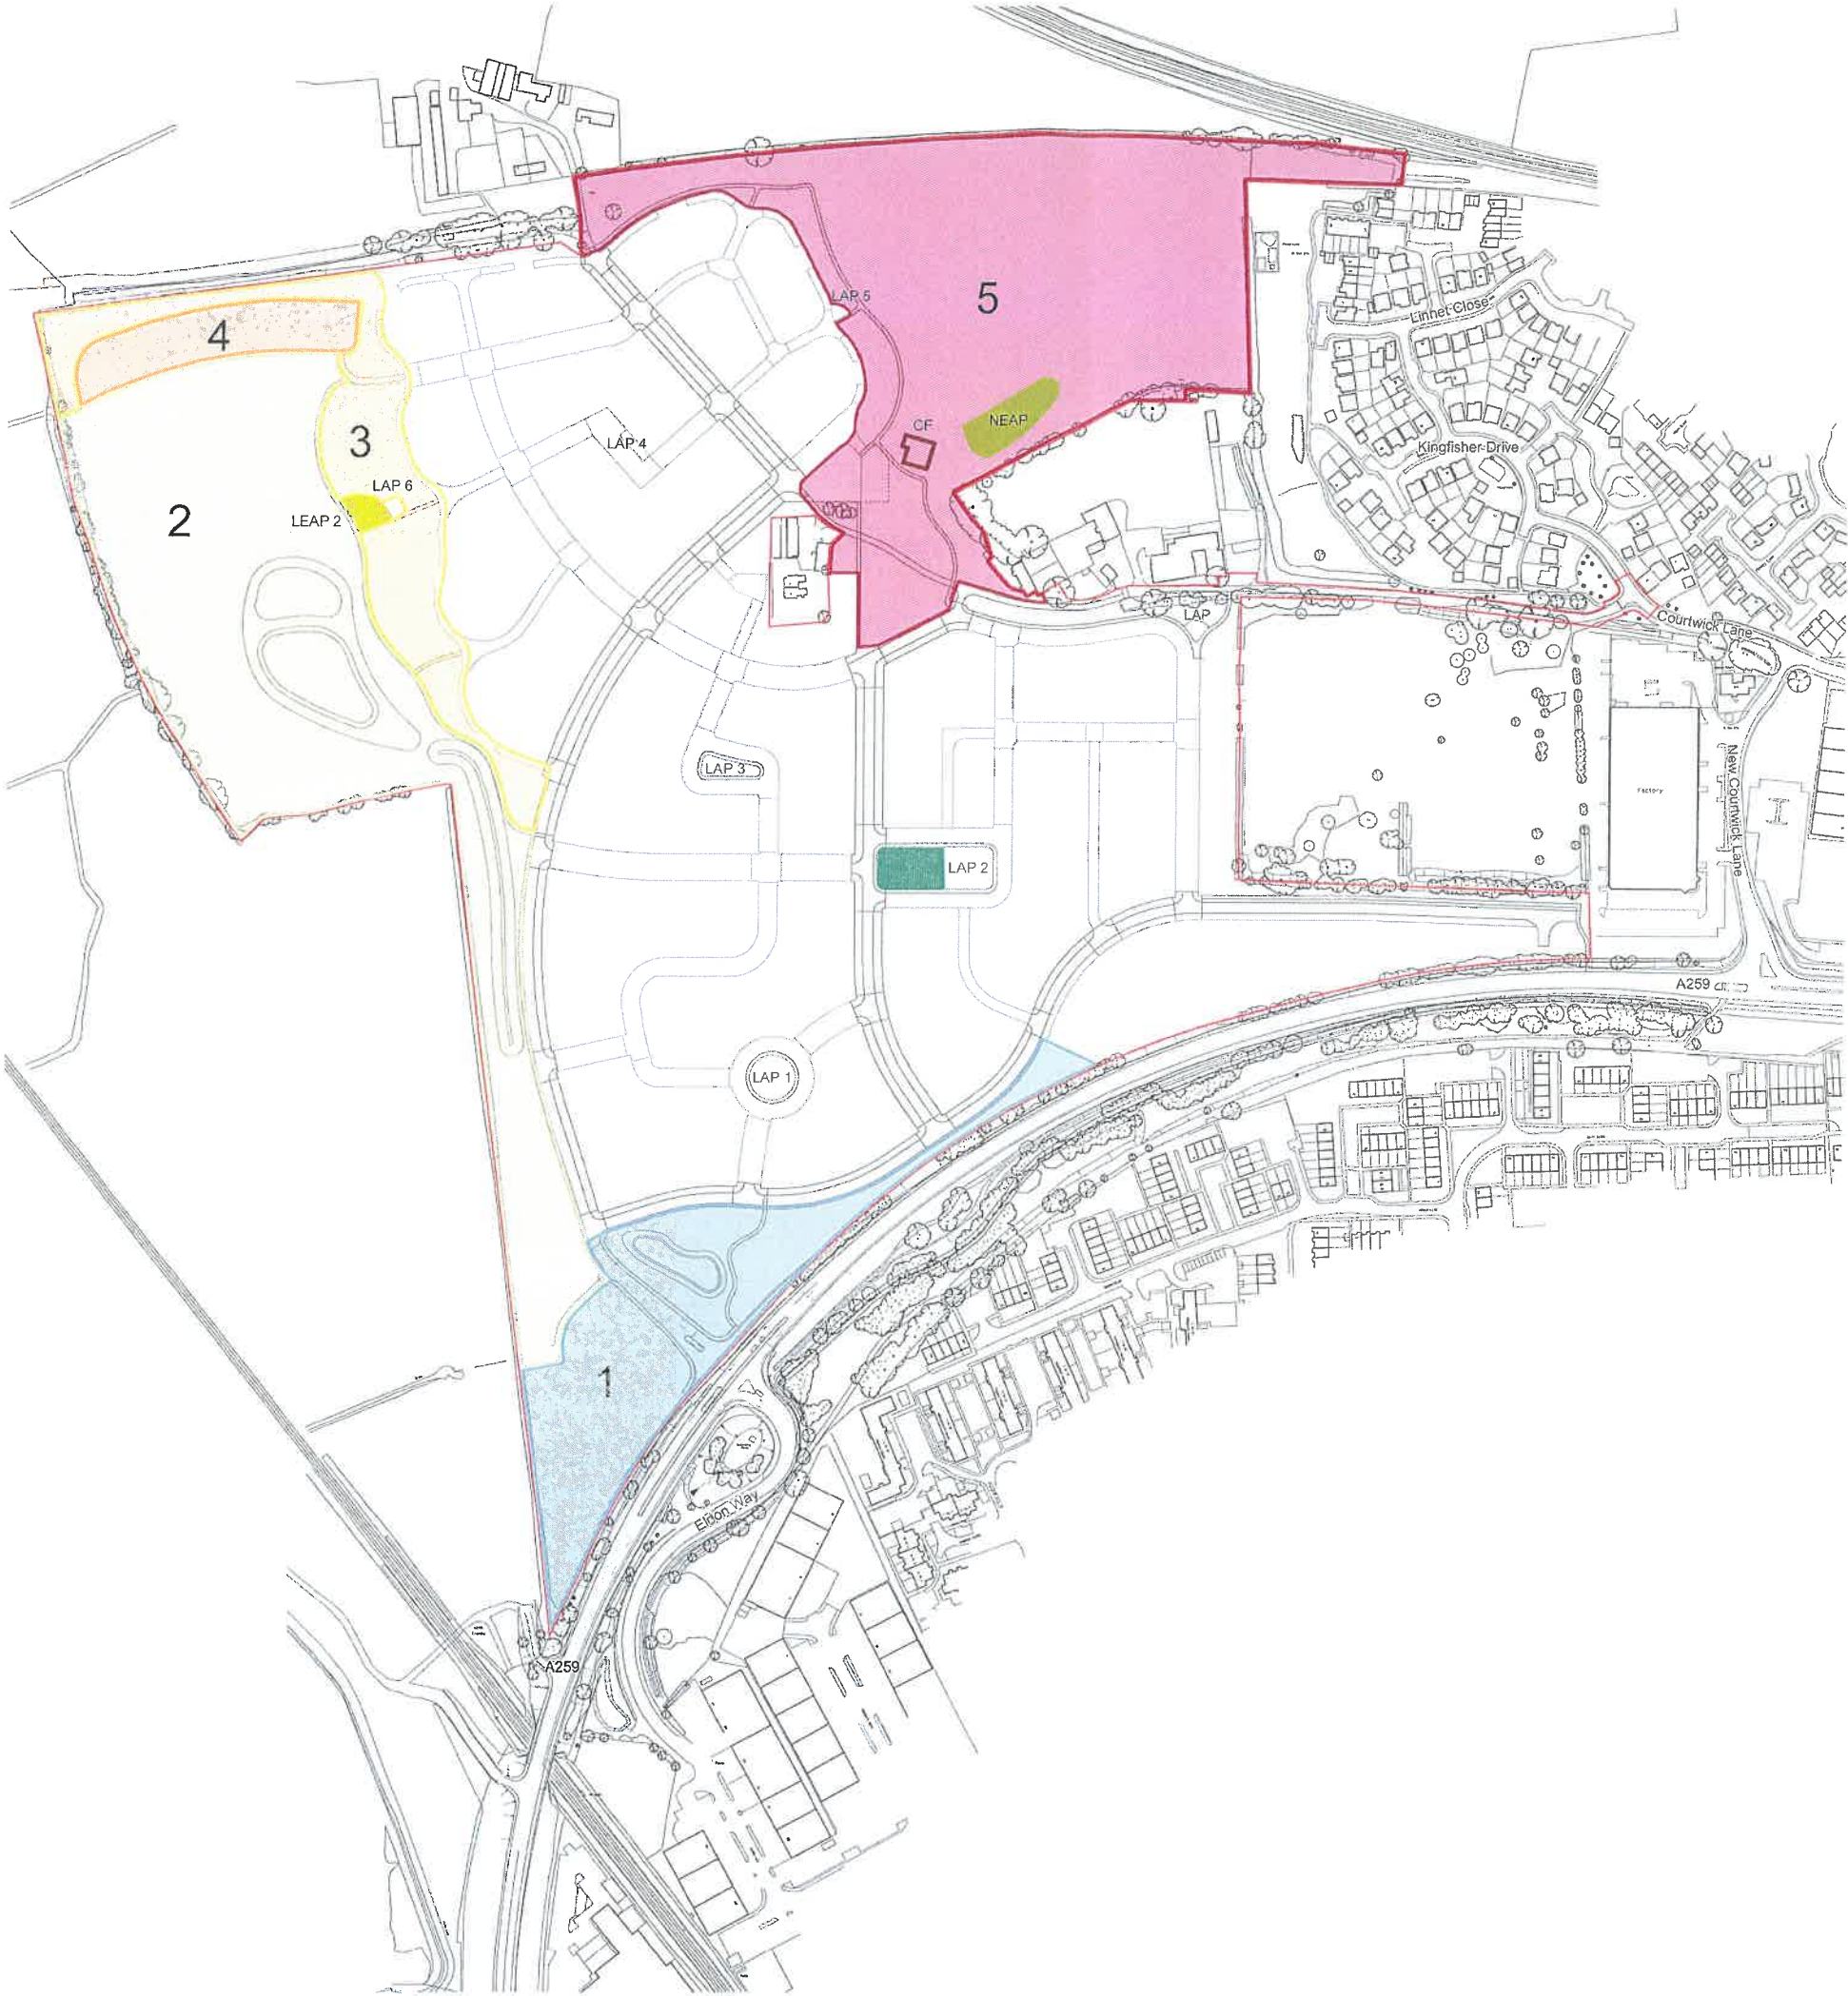

Contractors are not to scale dimensions from this drawing


Notes
Drawing based on survey information by others

Key

NEAP	
CENTRAL SQUARE	
LEAP 2	

- 1. A259 Landscape Area
- 2. Western Parkland
- 3. Western Amenity Area
- 4. Allotments
- 5. Playing Fields and Changing Facilities (CF)

Reproduced by permission of Ordnance Survey on behalf of HMSO © CROWN COPYRIGHT and database right 2008 All rights reserved Ordnance Survey Licence number AL 1000 21054 Broadway Malyan Limited

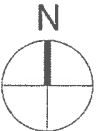

BroadwayMalyan^{BM}
Architecture Urbanism Design

3 Weybridge Business Park
Addlestone Road
Weybridge, Surrey
KT15 2BW
T: +44 (0)1932 845 599
F: +44 (0)1932 850 206
E: Wey@BroadwayMalyan.com
www.BroadwayMalyan.com

Client
Gleeson Developments Limited
Project
Courtwick Littlehampton
Description
Plan 2

Status Planning		
Scale	Drawn	Date
1:4000@A3	JC	27.01.12
Job number	Drawing number	Revision
25708		A
Original size 100mm @ A1 Copyright Broadway Malyan Limited		