


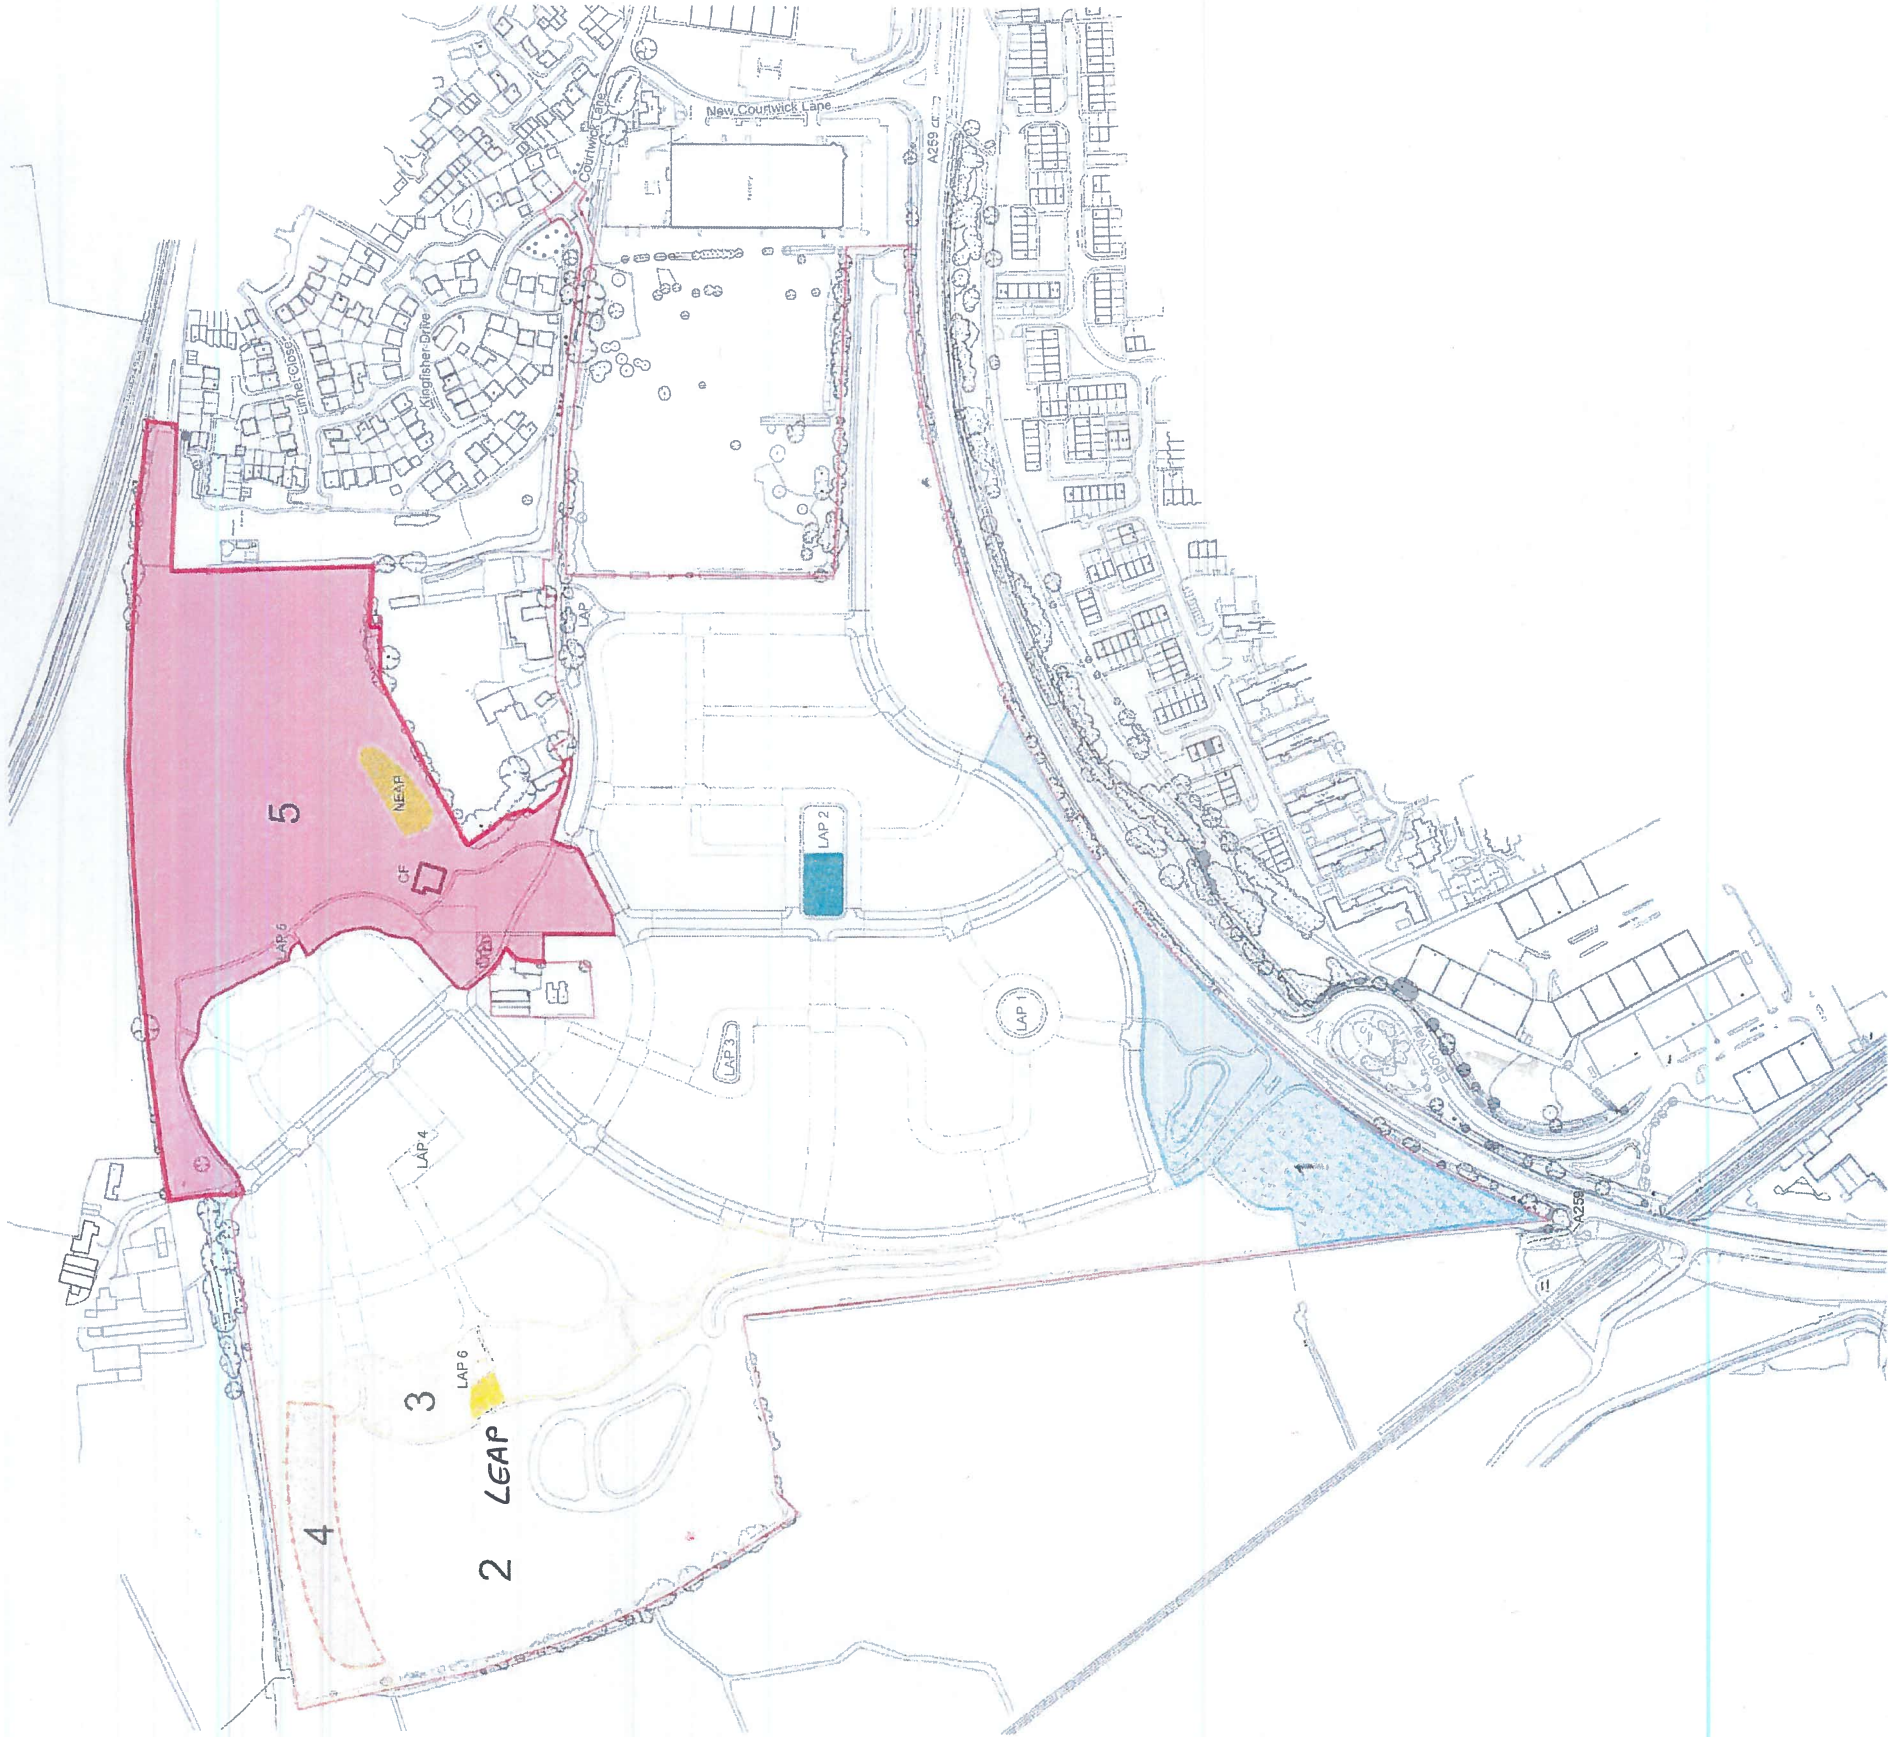

Contradictions are not to scale dimensions from this drawing

Notes

Drawing based on survey information by others

Key

NEAP

CENTRAL SQUARE

LEAP

1. A259 Landscape Area
2. Western Parkland
3. Western Amenity Area
4. Allotments
5. Playing Fields and Changing Facilities (CF)

Amended by SH & BDW
Southern Counties - 31/07/19



Reproduced by permission of
Ordnance Survey on behalf of HMSO
© Crown Copyright and database right 2008
All rights reserved
Output for planning purposes only
At 1:1000 scale
At 1:1000 scale
www.broadwaymalyan.com

BroadwayMalyan^{BM}
Architecture Urbanism Design

2, Weybridge Business Park
Weybridge, Surrey
KT15 2BN
T: +44 (0)1832 864 509
P: +44 (0)1832 866 206
E: info@broadwaymalyan.com
www.broadwaymalyan.com

Client
Gleeson Developments Limited
Project
Courtwick
Littlehampton
Description
Plan 2

Scale	Planning	Date
Scale	1:4000@A3	27.01.12
Drawn	JC	Revision
Job number	25708	A
Drawing number		

Original size 100mm @ A1 Copyright Broadway Malyan Limited