




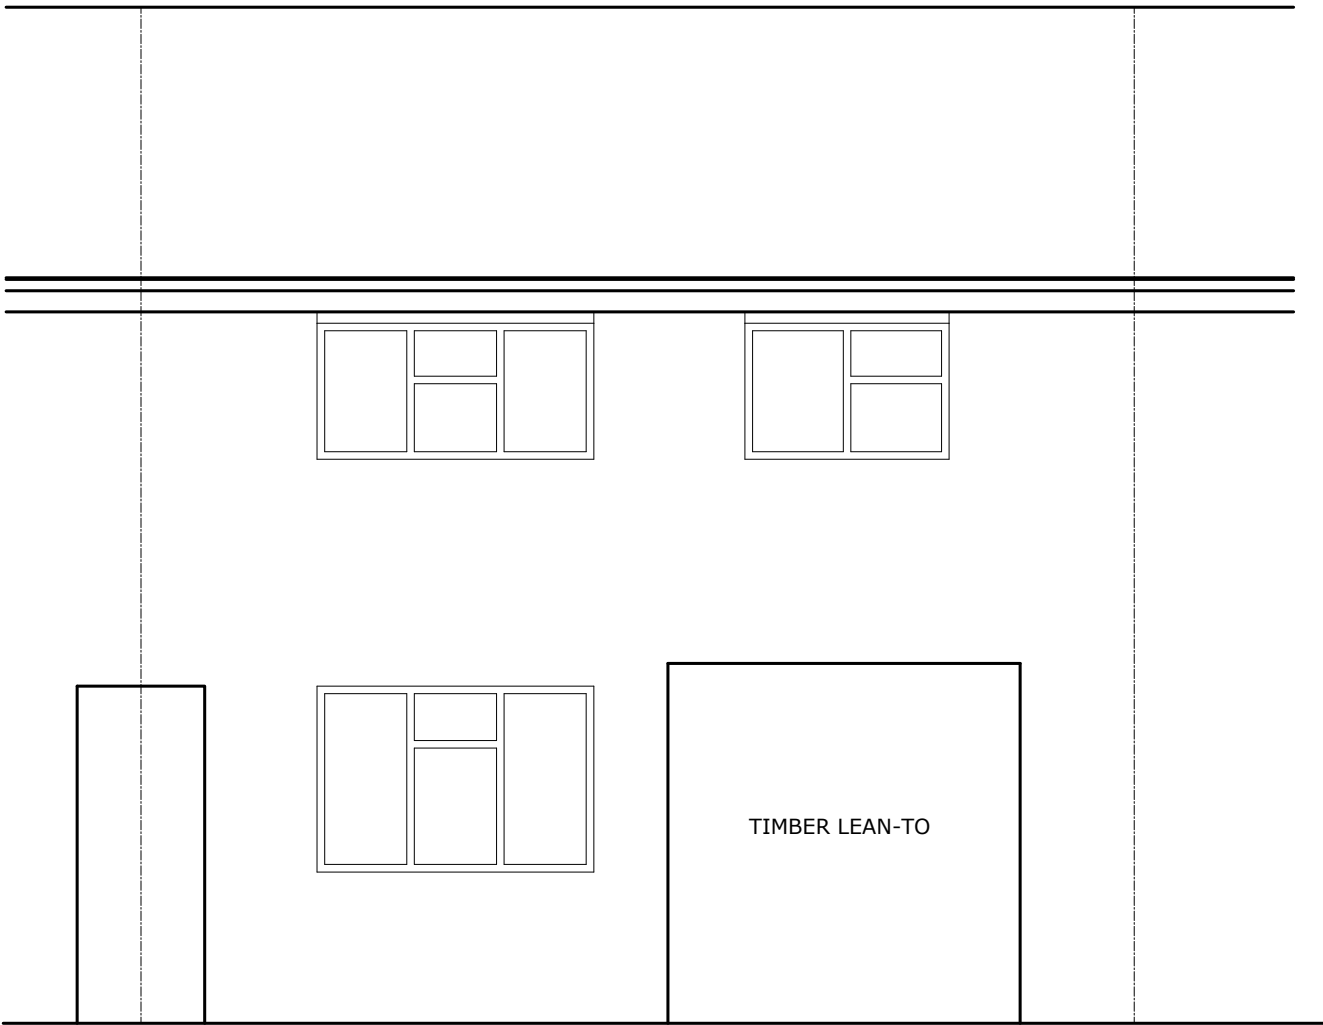

Existing Rear (North) Elevation

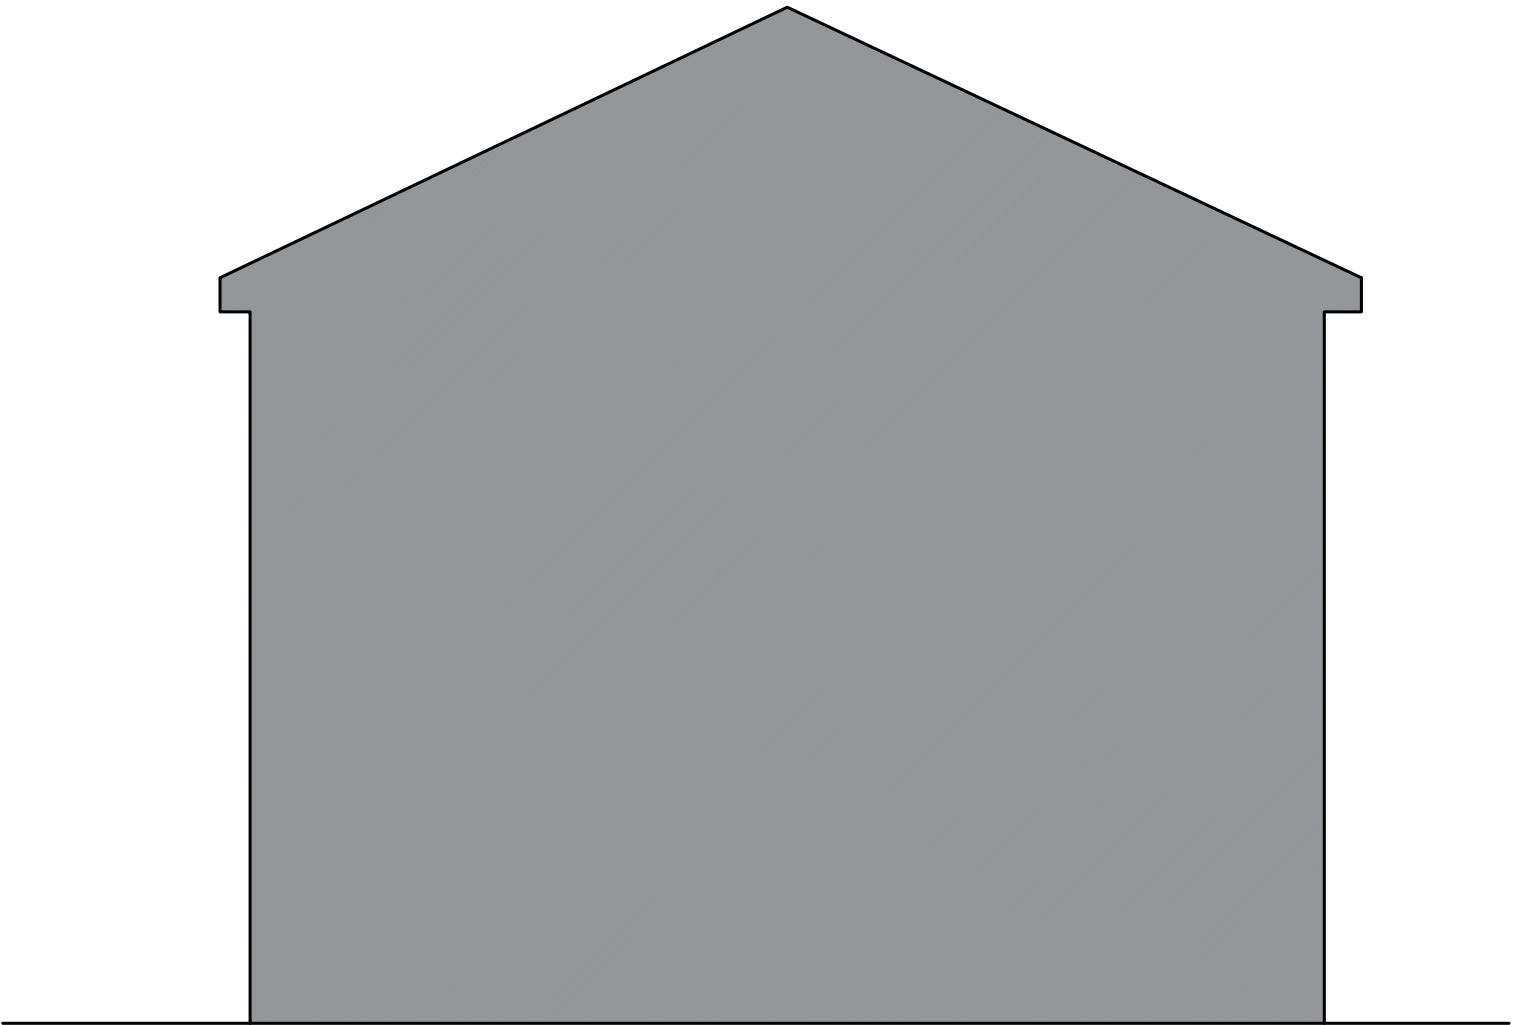


Existing Side (West) Elevation

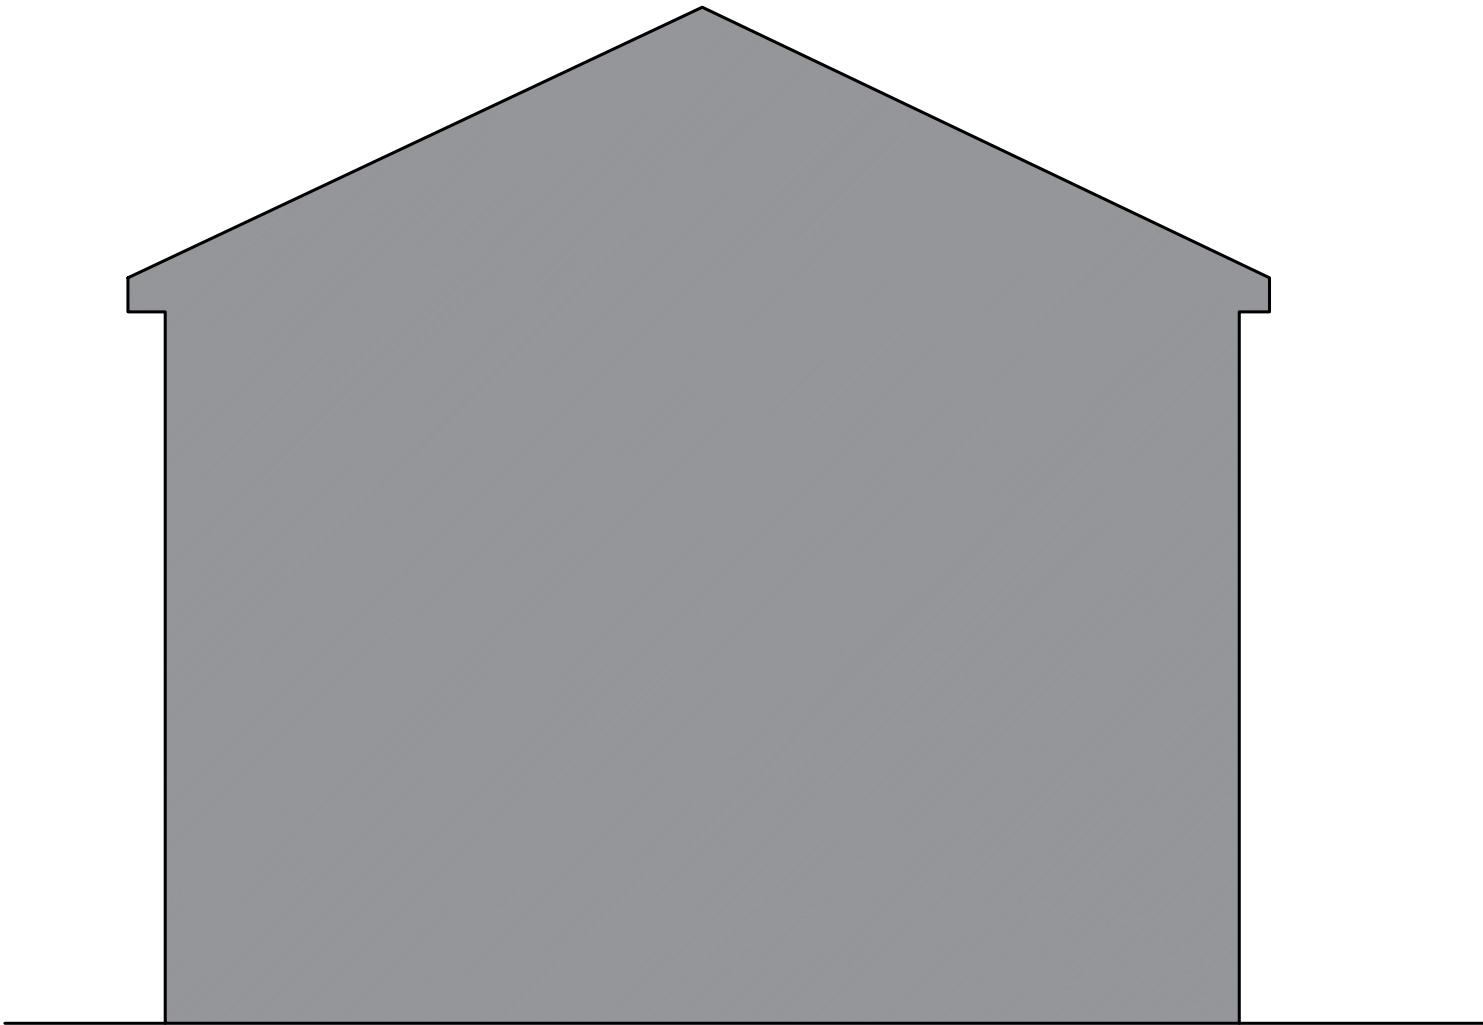


Existing Side (East) Elevation




Proposed Rear (North) Elevation

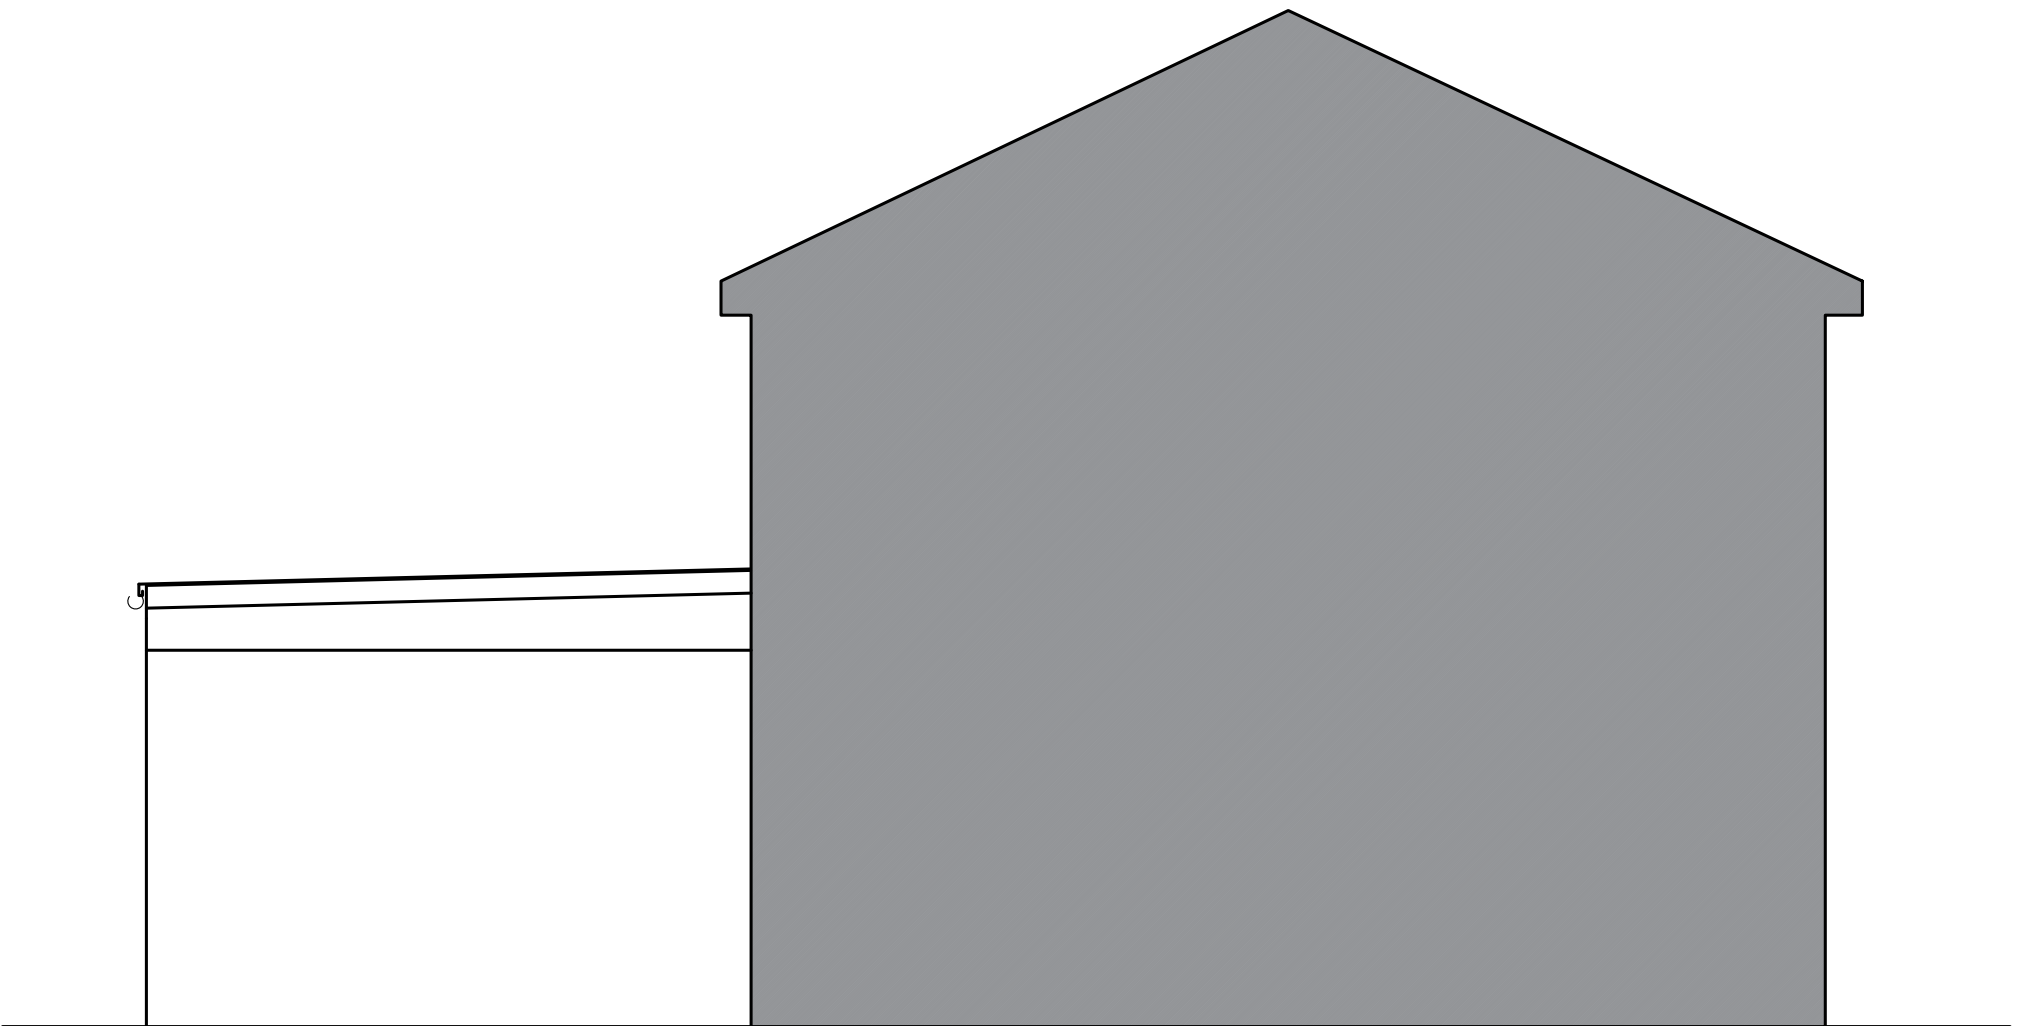

Proposed Side (West) Elevation

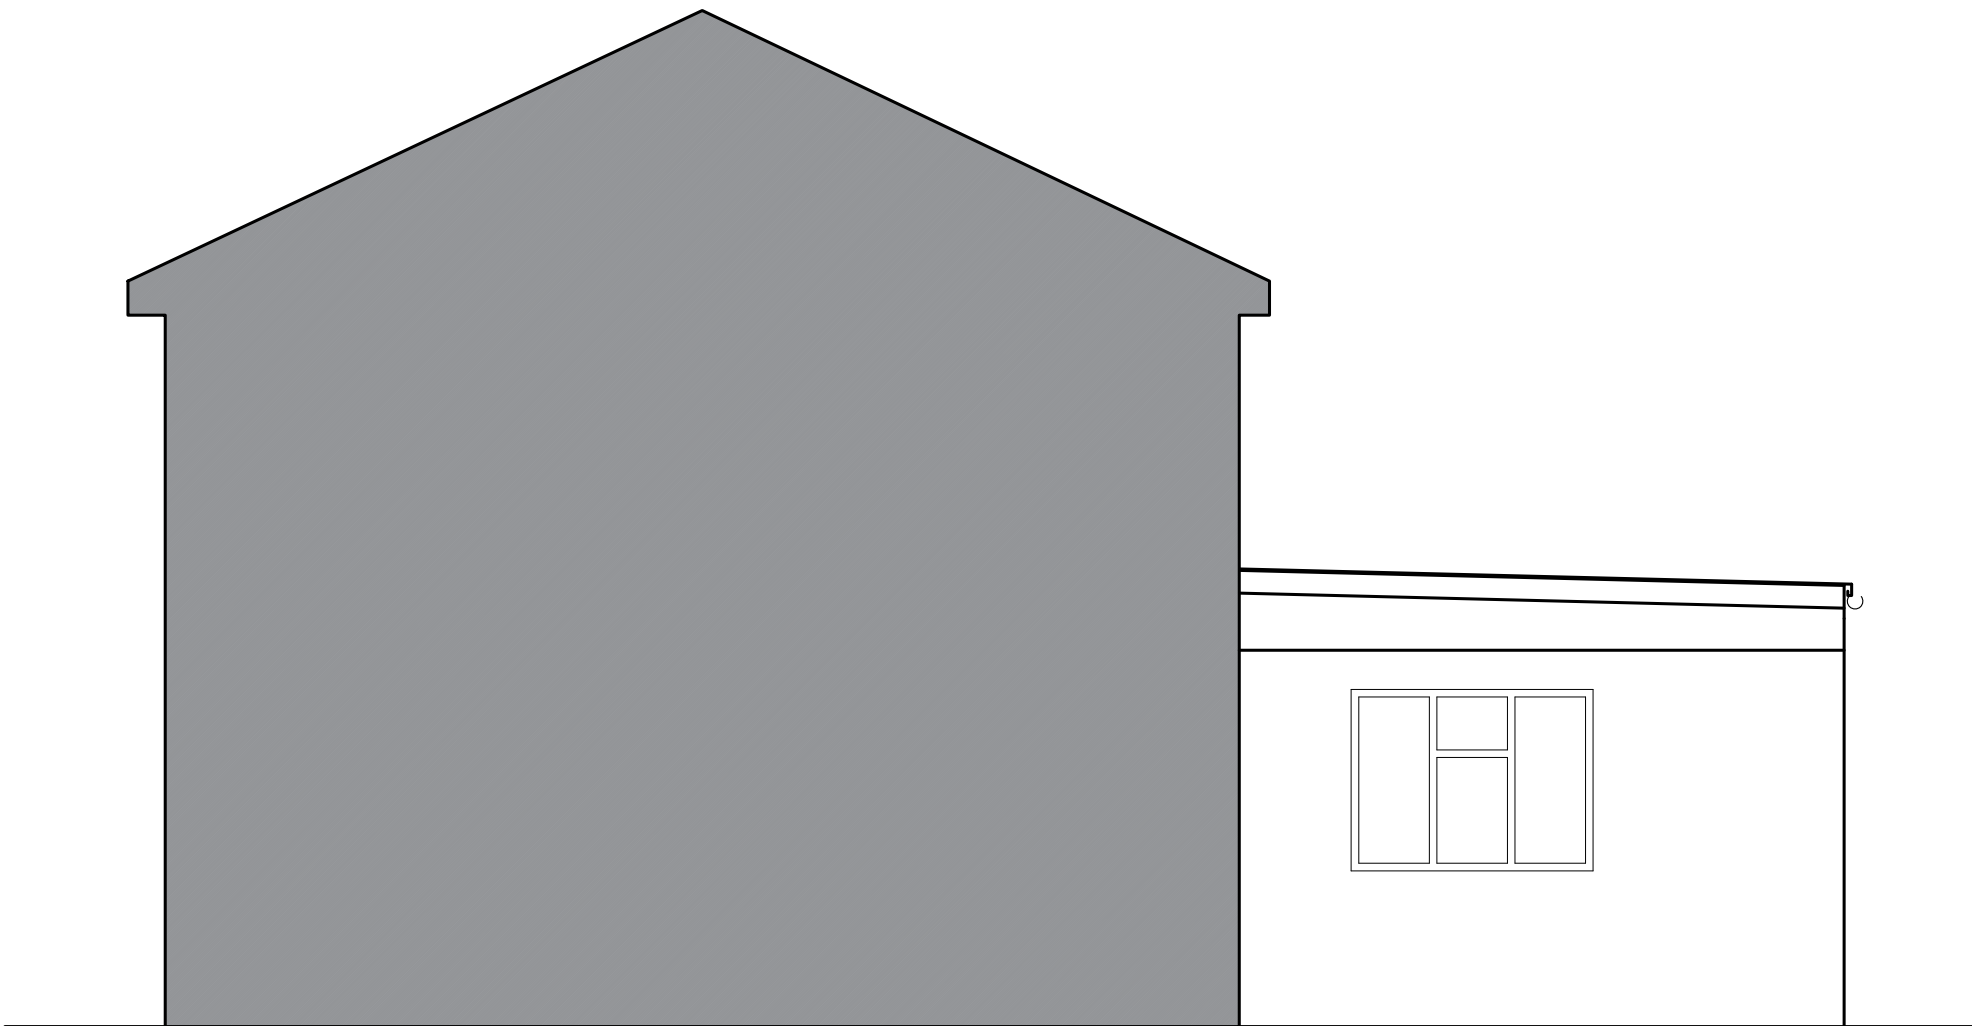

Proposed Side (East) Elevation

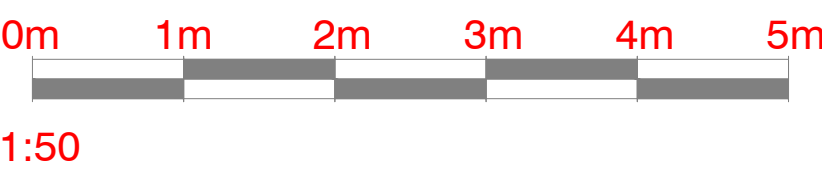

Contact Information

Unit 3, Tungsten Building,
George Street, Portslade,
Brighton, BN41 1BA

Tel: 01273 410836
Email: michael@amberliving.co.uk







Revision	Description	By	Date
-	-	-	-

Client Name

Ms Preston

Address

33 Helyers Green, Littlehampton, BN17 7HB

Drawing Title

Existing & Proposed Elevations

Drawing Reference

mb/03/HelyersGn33

Date

05/10/2026

Scale	Paper	Drawn By	Revision	Direction
1:50	A1	MB	-	