


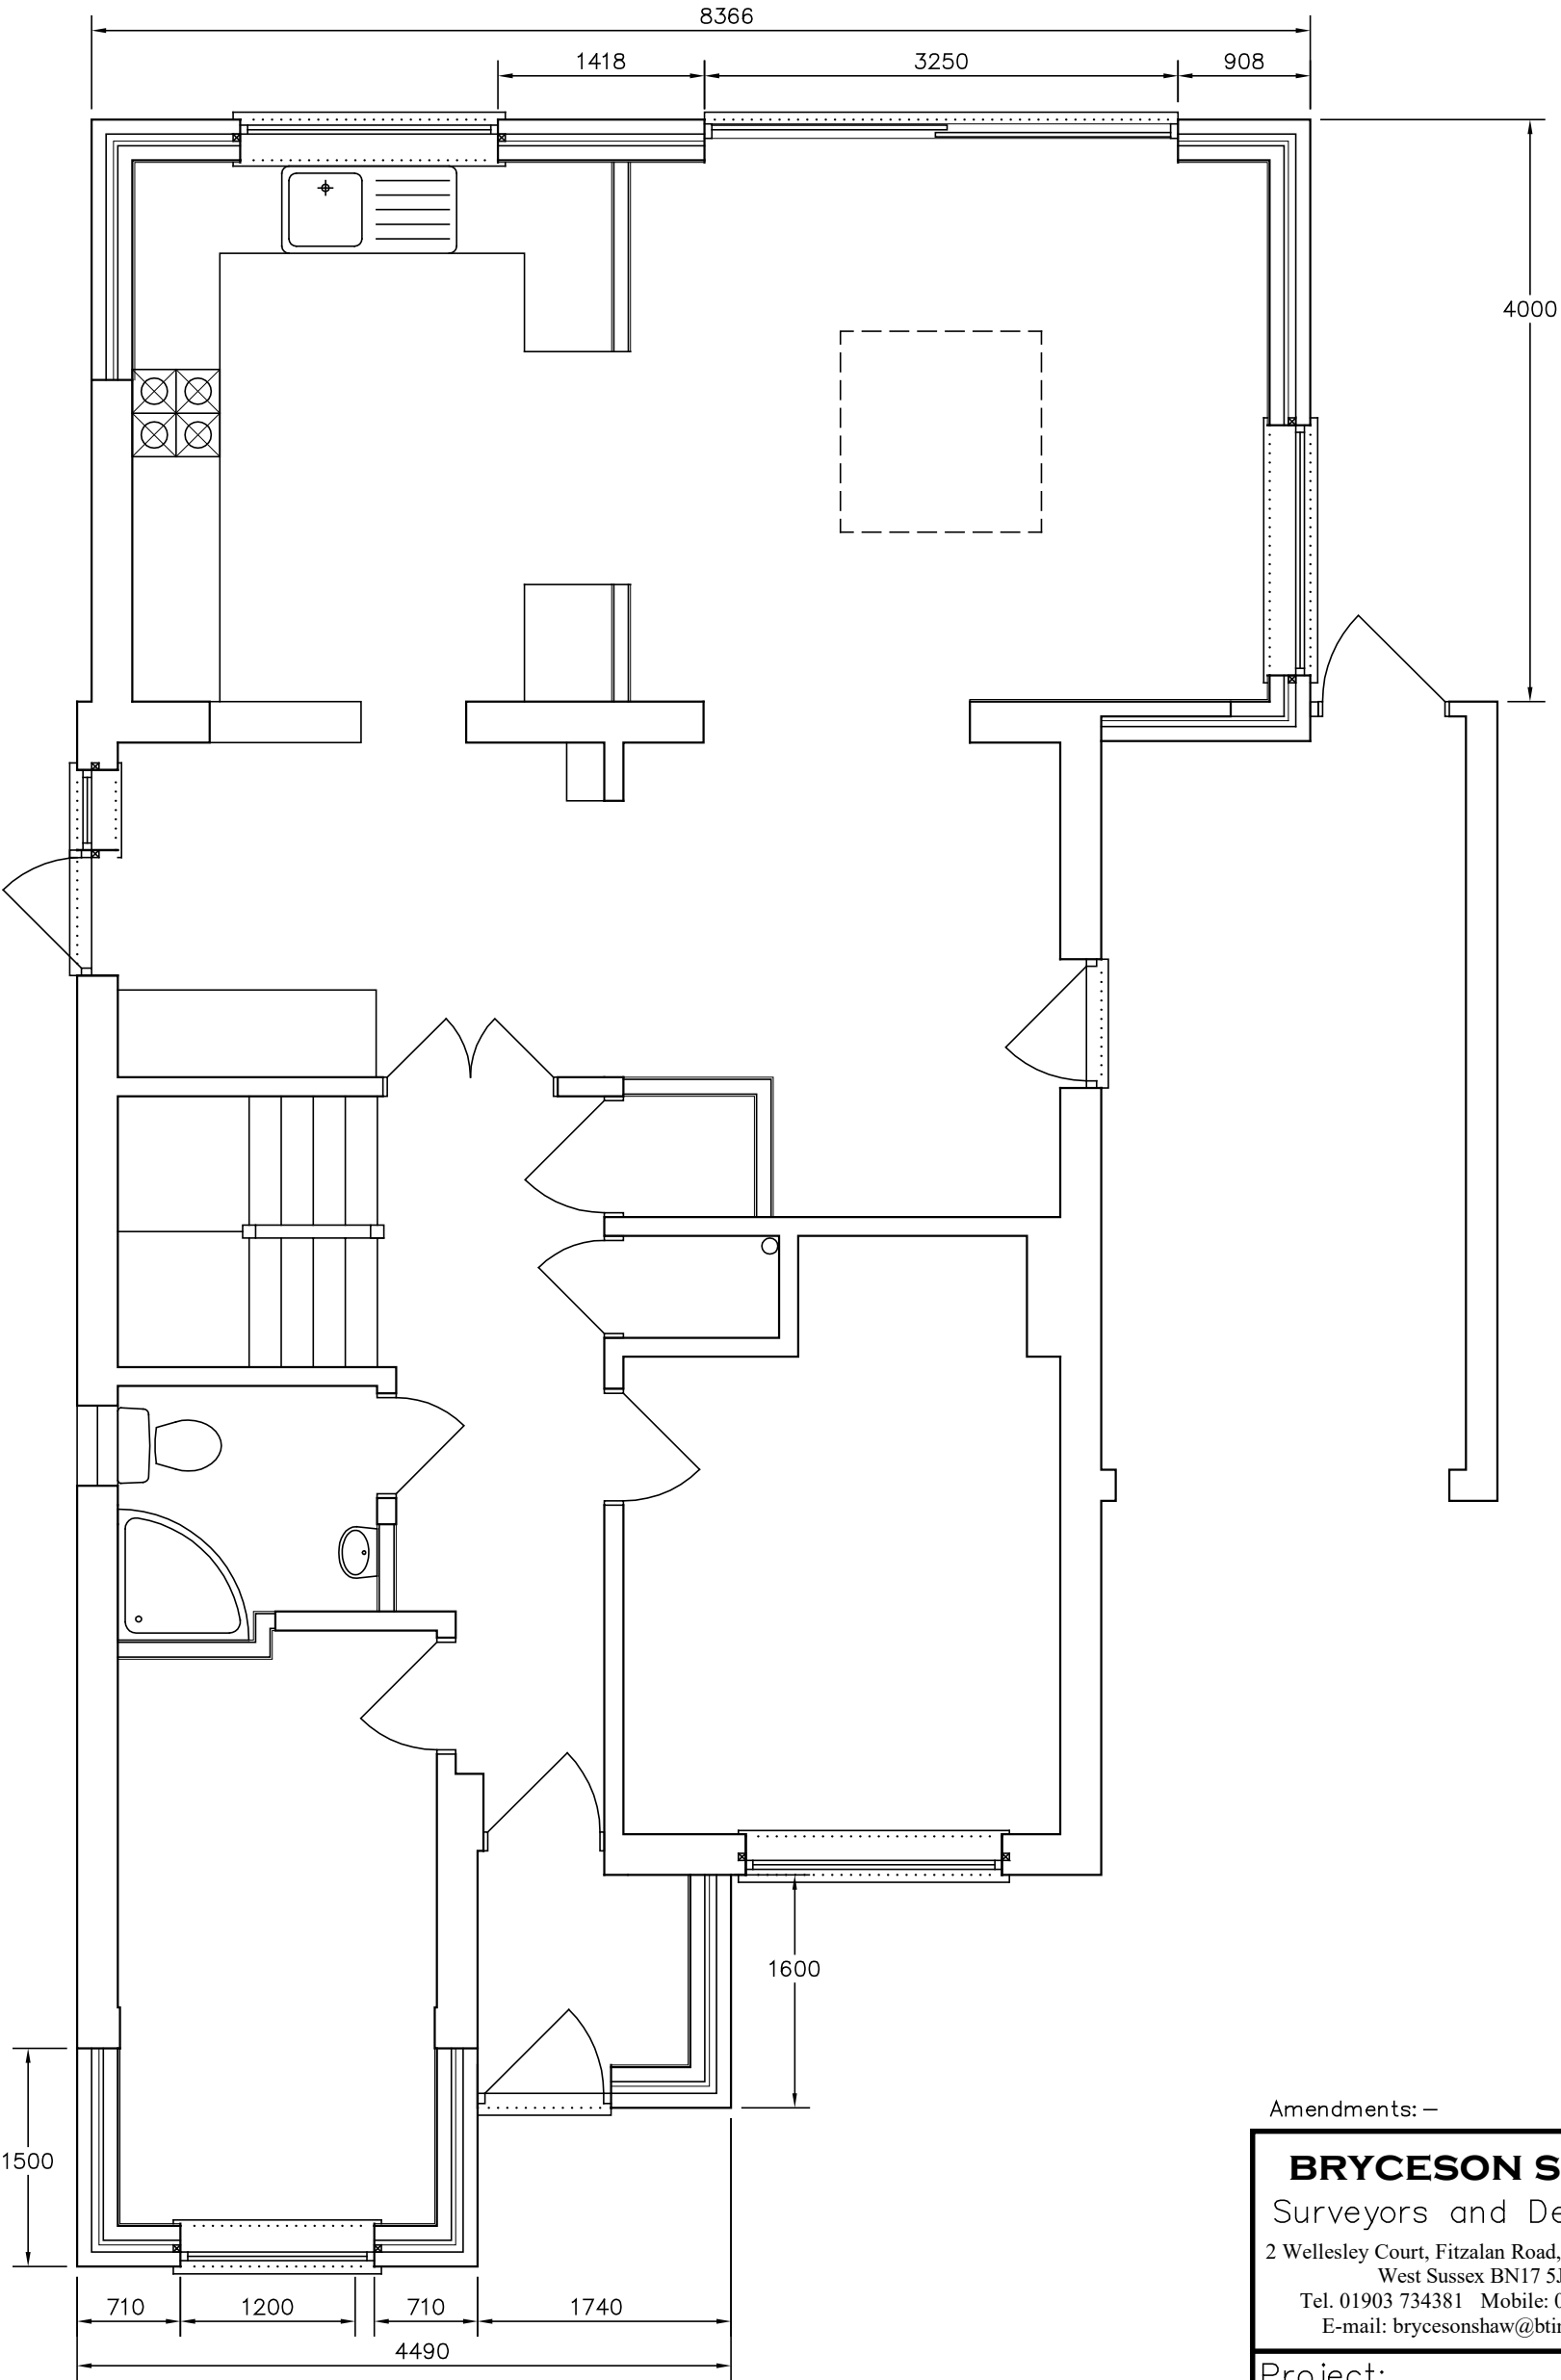

Amendments: –

BRYCESON SHAW ASSOCIATES
Surveyors and Designers
2 Wellesley Court, Fitzalan Road, Littlehampton,
West Sussex BN17 5JW
Tel. 01903 734381 Mobile: 07889 651301
E-mail: brycesonshaw@btinternet.com

Project:
**Proposed extensions and alterations; 5 Reef Close,
Littlehampton BN17 6QG**

Drawing:
Ground floor

For:
Ms. L. Jameson

Drawn: PKS	Date: July 2019
Scales: 1:50	No: 2480/01/03

To scale when printed on A3