


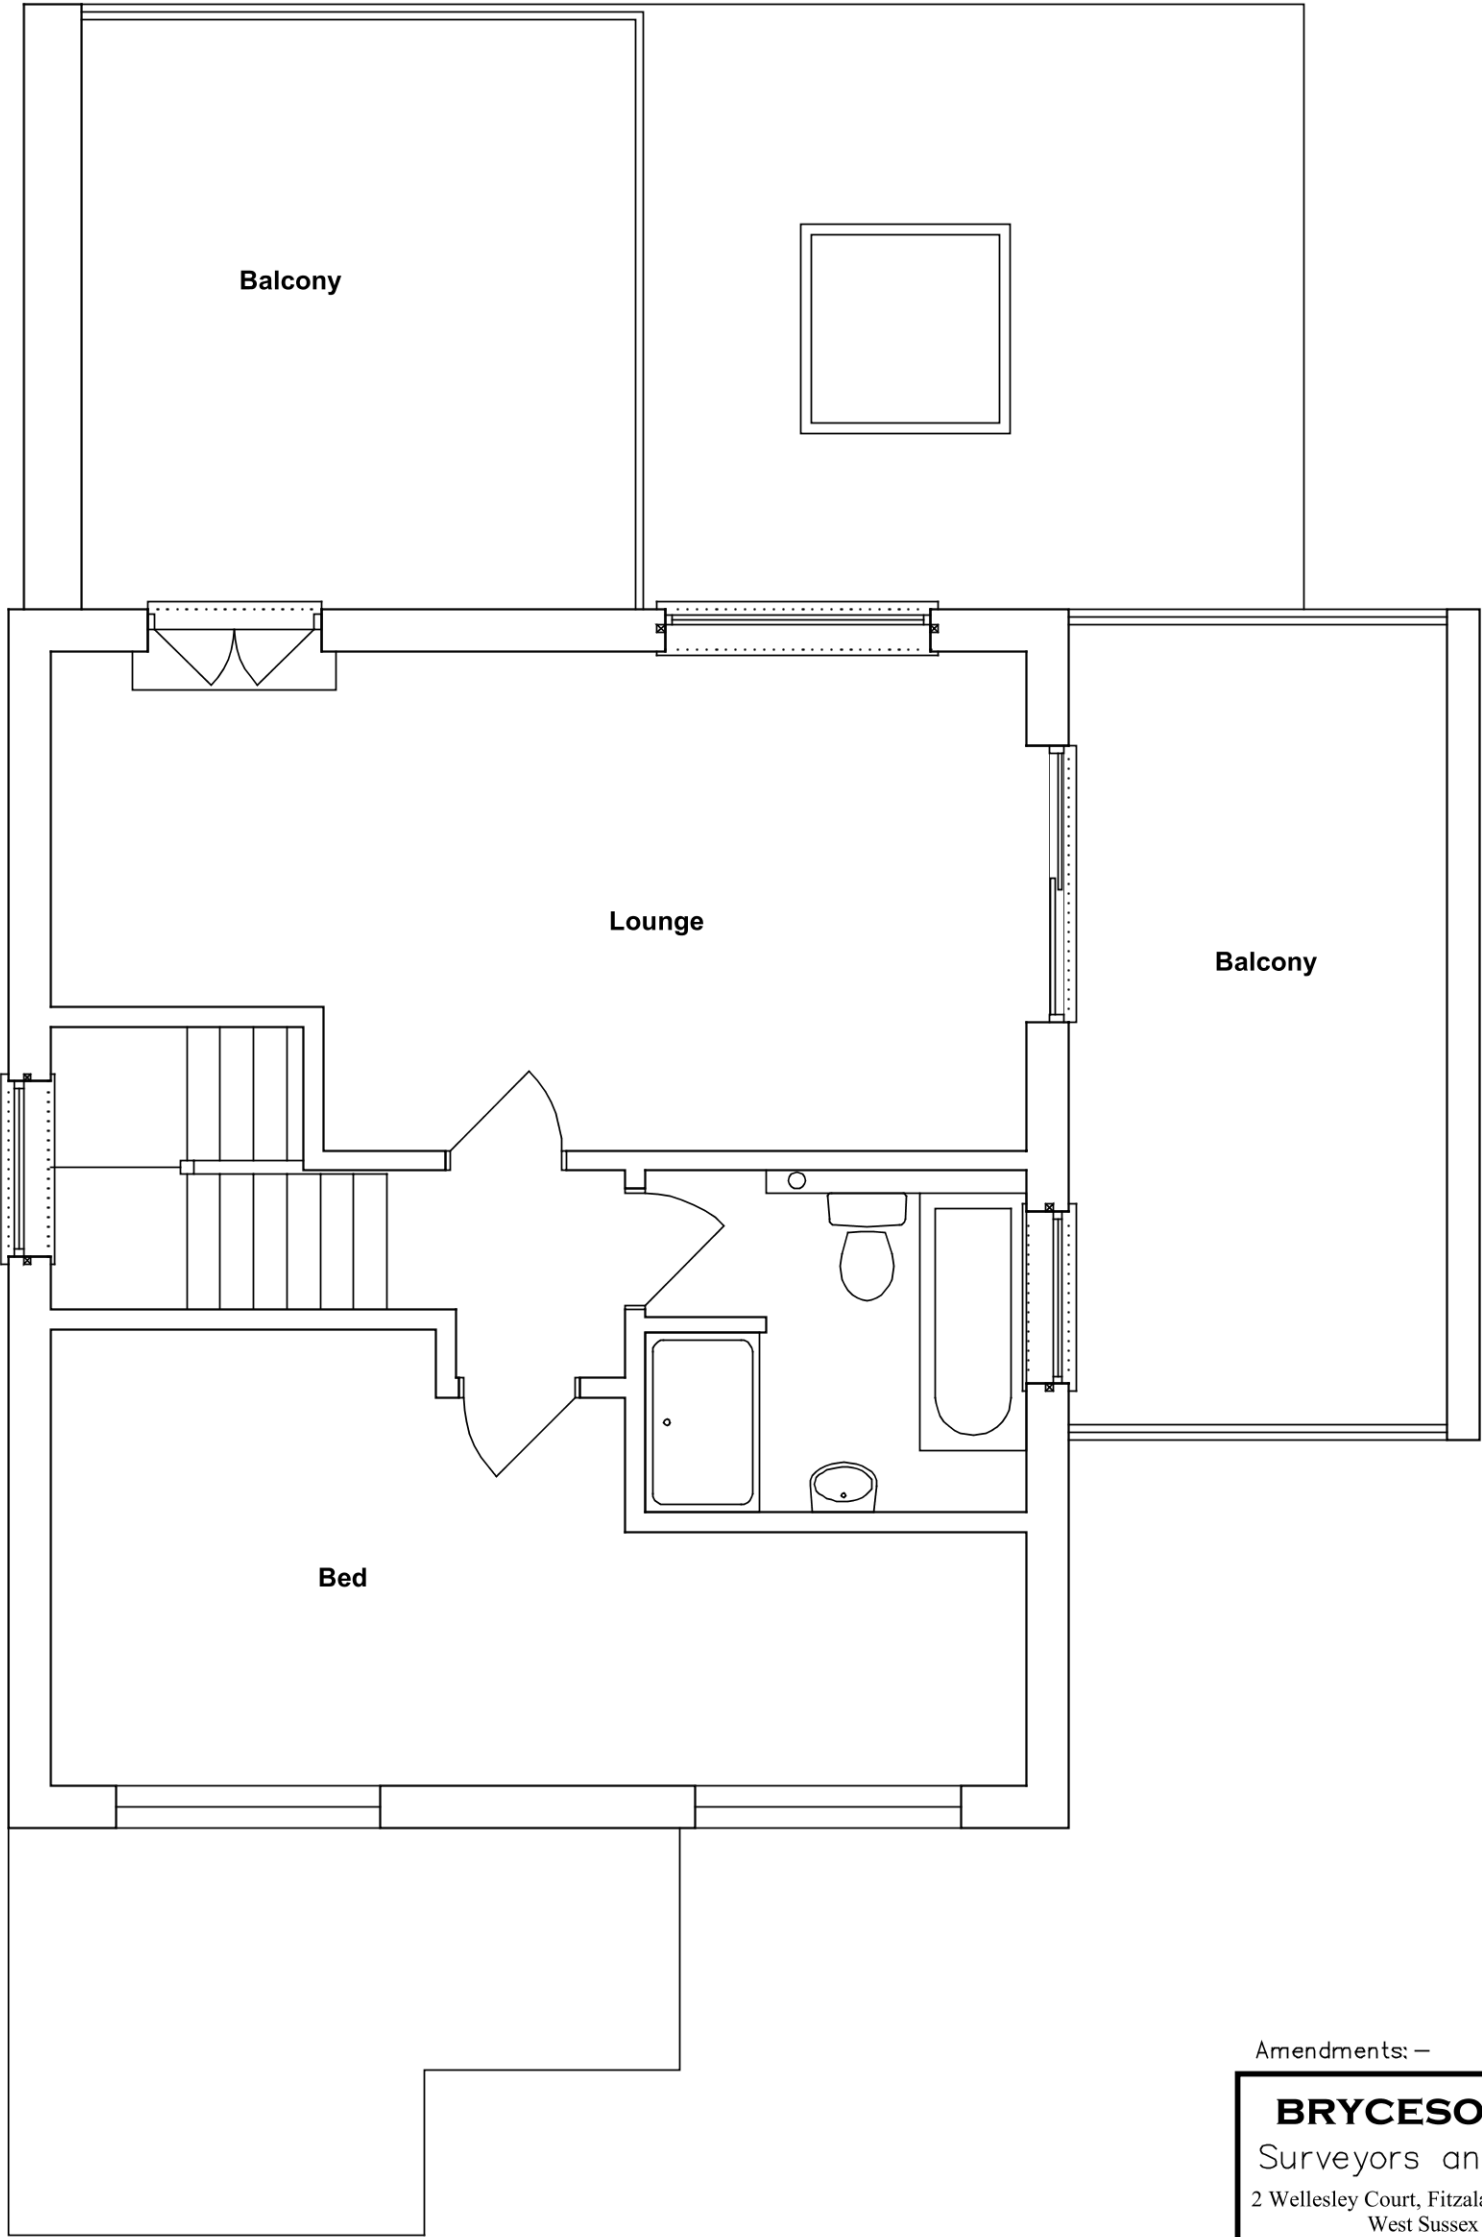

Amendments: –

BRYCESON SHAW ASSOCIATES Surveyors and Designers 2 Wellesley Court, Fitzalan Road, Littlehampton, West Sussex BN17 5JW Tel. 01903 734381 Mobile: 07889 651301 E-mail: brycesonshaw@btinternet.com		
Project: Proposed extensions and alterations; 5 Reef Close, Littlehampton BN17 6QG		
Drawing: First floor		
For: Ms. L. Jameson		
Drawn: PKS	Date: July 2019	
Scales: 1:50	No: 2480/01/04	
To scale when printed on A3		