





Sent: 01 September 2017 12:30

To: Anita Gardner

Subject: Most recent planning application from 56/57 Pier Road, Littlehampton, BN17 5LP.

Dear Ms Gardner, Once again we would like to object to the recent planning application for 56/57 Pier Road, currently 'Riverbreeze'. Our reasons once again being the age of these buildings, i.e. built in the 1800's and therefore they have no proper foundations. They have already taken a real pounding when the walkway was built with the piling undertaken by the Environment Agency. Also there is nowhere for anyone to park at the best of times as it is without all the extra flats that this planning application applies for.

Thank you for your information that the previous application had been withdrawn by applicant, but obviously they have re-applied, and as said previously we are strongly objecting.

Yours sincerely, Mr. F.P. and Mrs. K. Steines, of 55 Pier Road (party wall adjoining the above building).

Sent from Mail for Windows 10