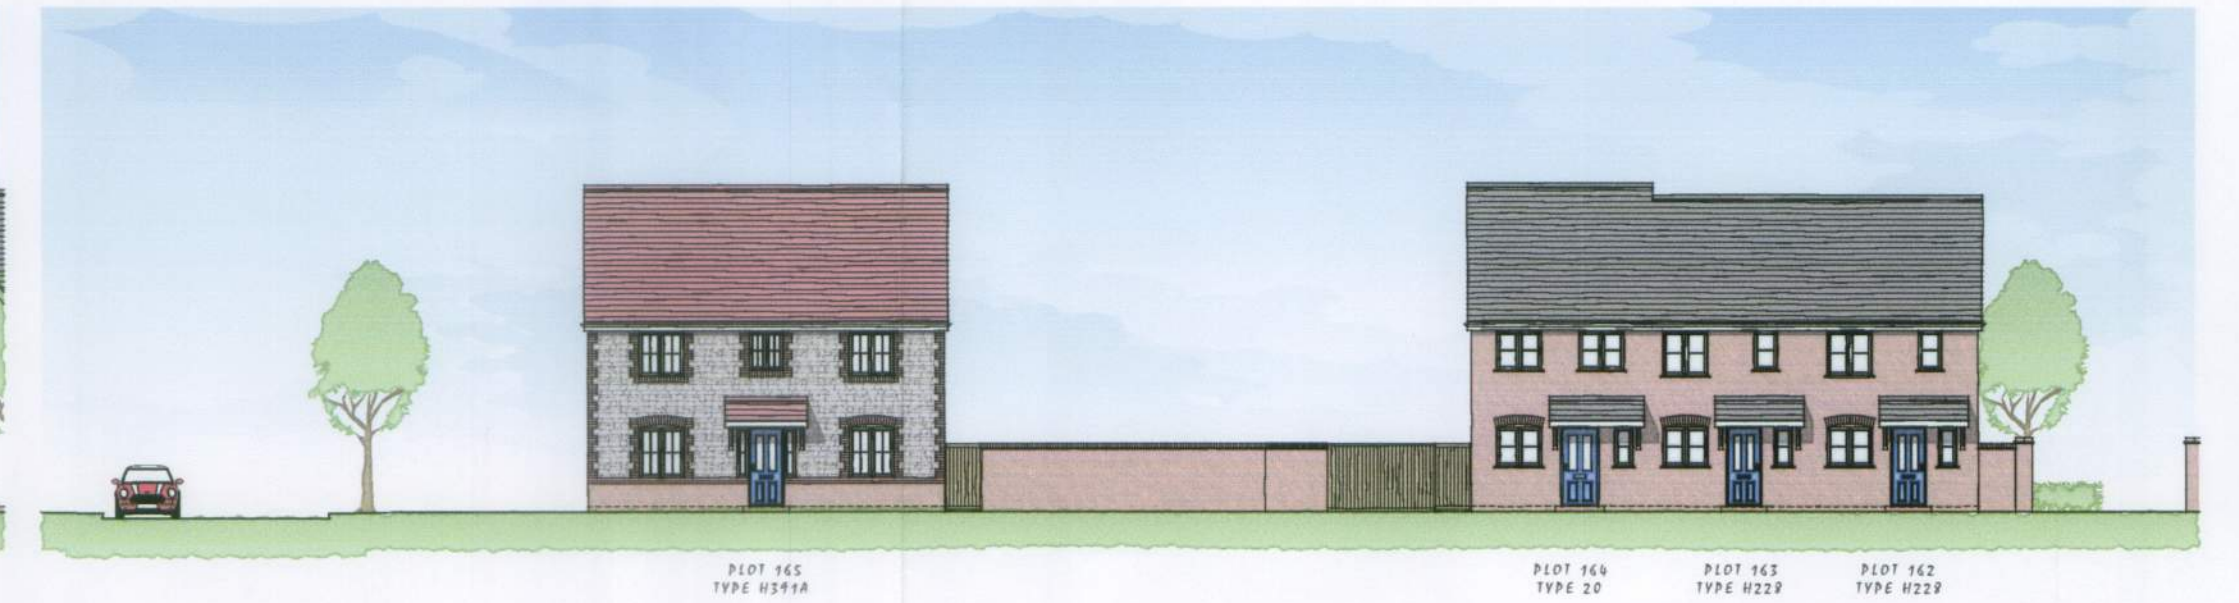


Rev.	Date	Description	Drawn	Checked
1				
Client				
 				
Project				
Courtwick Lane				
Littlehampton				
Drawing Title				
Phase 1B / 2				
Street Scenes				
Scale				
1:200 @ A1				
Date				
July 2013				
DrgNo.				
P802/BEL/PH1/SS/01				
Rev.				
-				
Drawn				
BAS				
Checked				
DGP				
File				
P802-Street Scenes				
Drawing Status				
PLANNING				

AAP Architecture Ltd, Unit A, Monument Business Centre, Monument Way East, Woking, Surrey GU21 5LY. Tel: 01483 727345 Fax: 01483 727375
Web: www.aap-arc.co.uk E-mail: projects@aap-arc.co.uk

This drawing is the copyright of AAP Architecture Ltd.