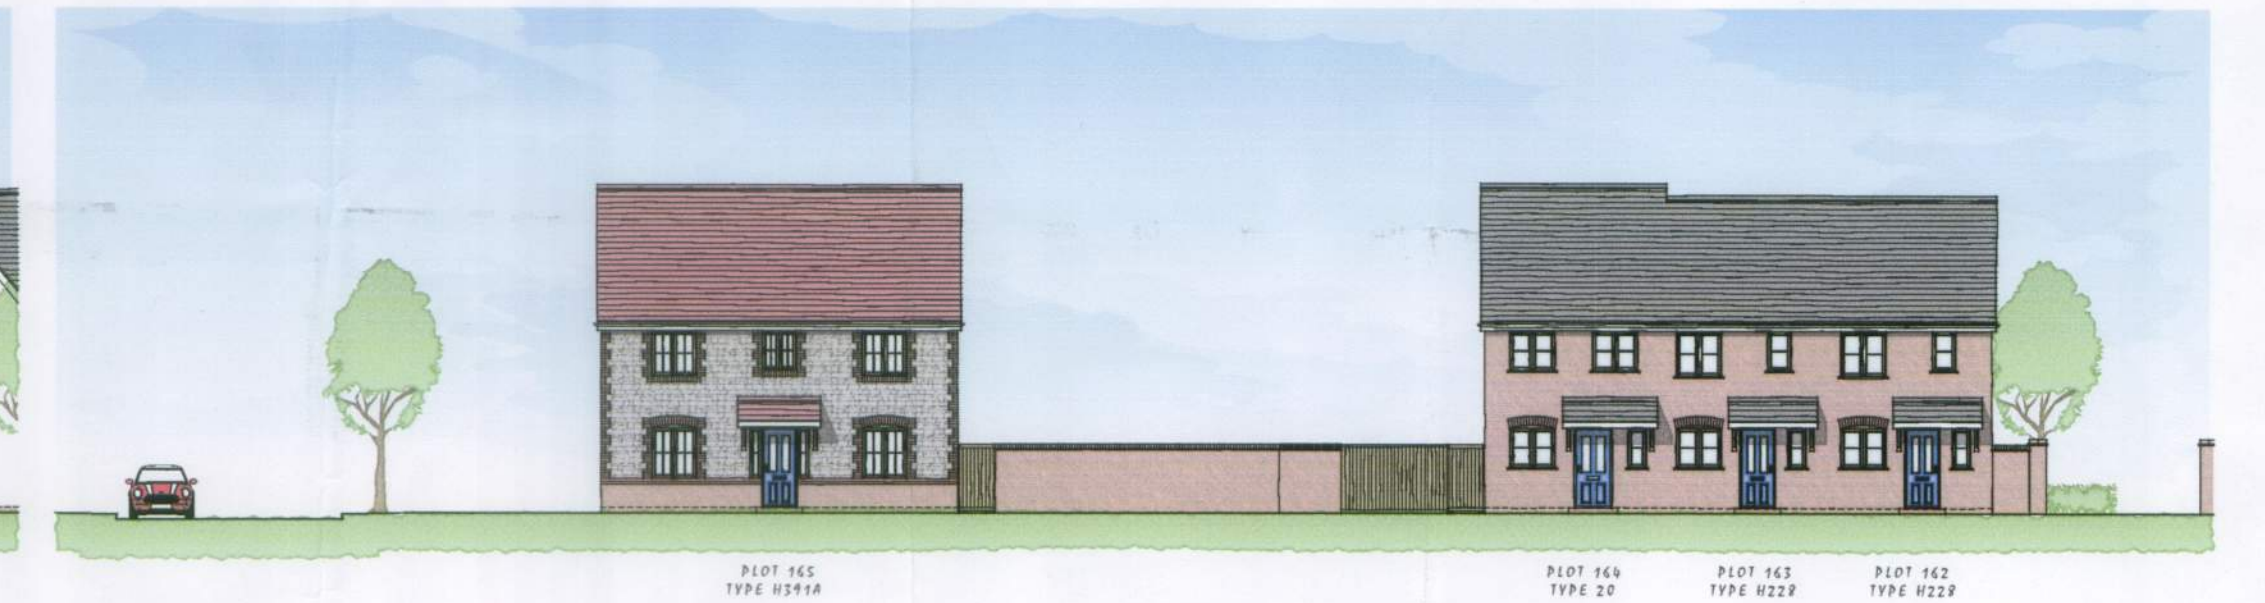
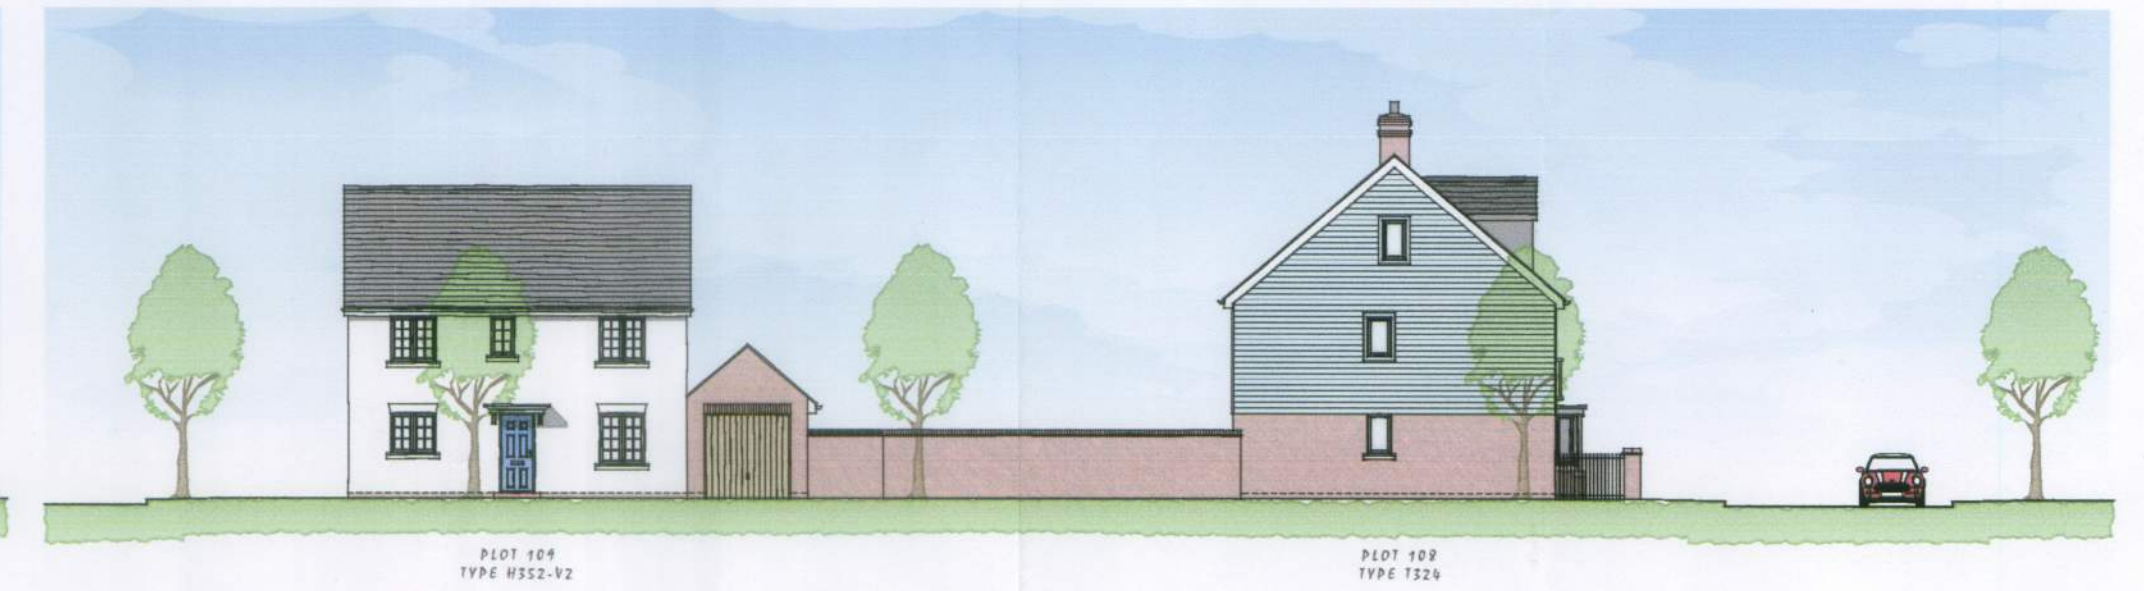


Rev.	Date	Description	Drawn	Checked
Client				
Project				
Drawing Title				
Scale				
Date				
Org.No.				
Rev.				

Bellway

aap
architecture

Client
Courtwick Lane
Littlehampton
Drawing Title
Phase 1B / 2
Street Scenes

Scale
1:200 @ A1

Date
July 2013

Org.No.
P802/BEL/PH1/SS/01

Drawn
BAS

Checked
DGP

File
P802-Street Scenes

Drawing Status
PLANNING

AAP Architecture Ltd, Unit A, Monument Business Centre, Monument Way East, Woking,
Surrey GU21 5LY. Tel: 01483 727345 Fax: 01483 727375
Web: www.aap-arc.co.uk E-mail: projects@aap-arc.co.uk

This drawing is the copyright of AAP Architecture Ltd.

