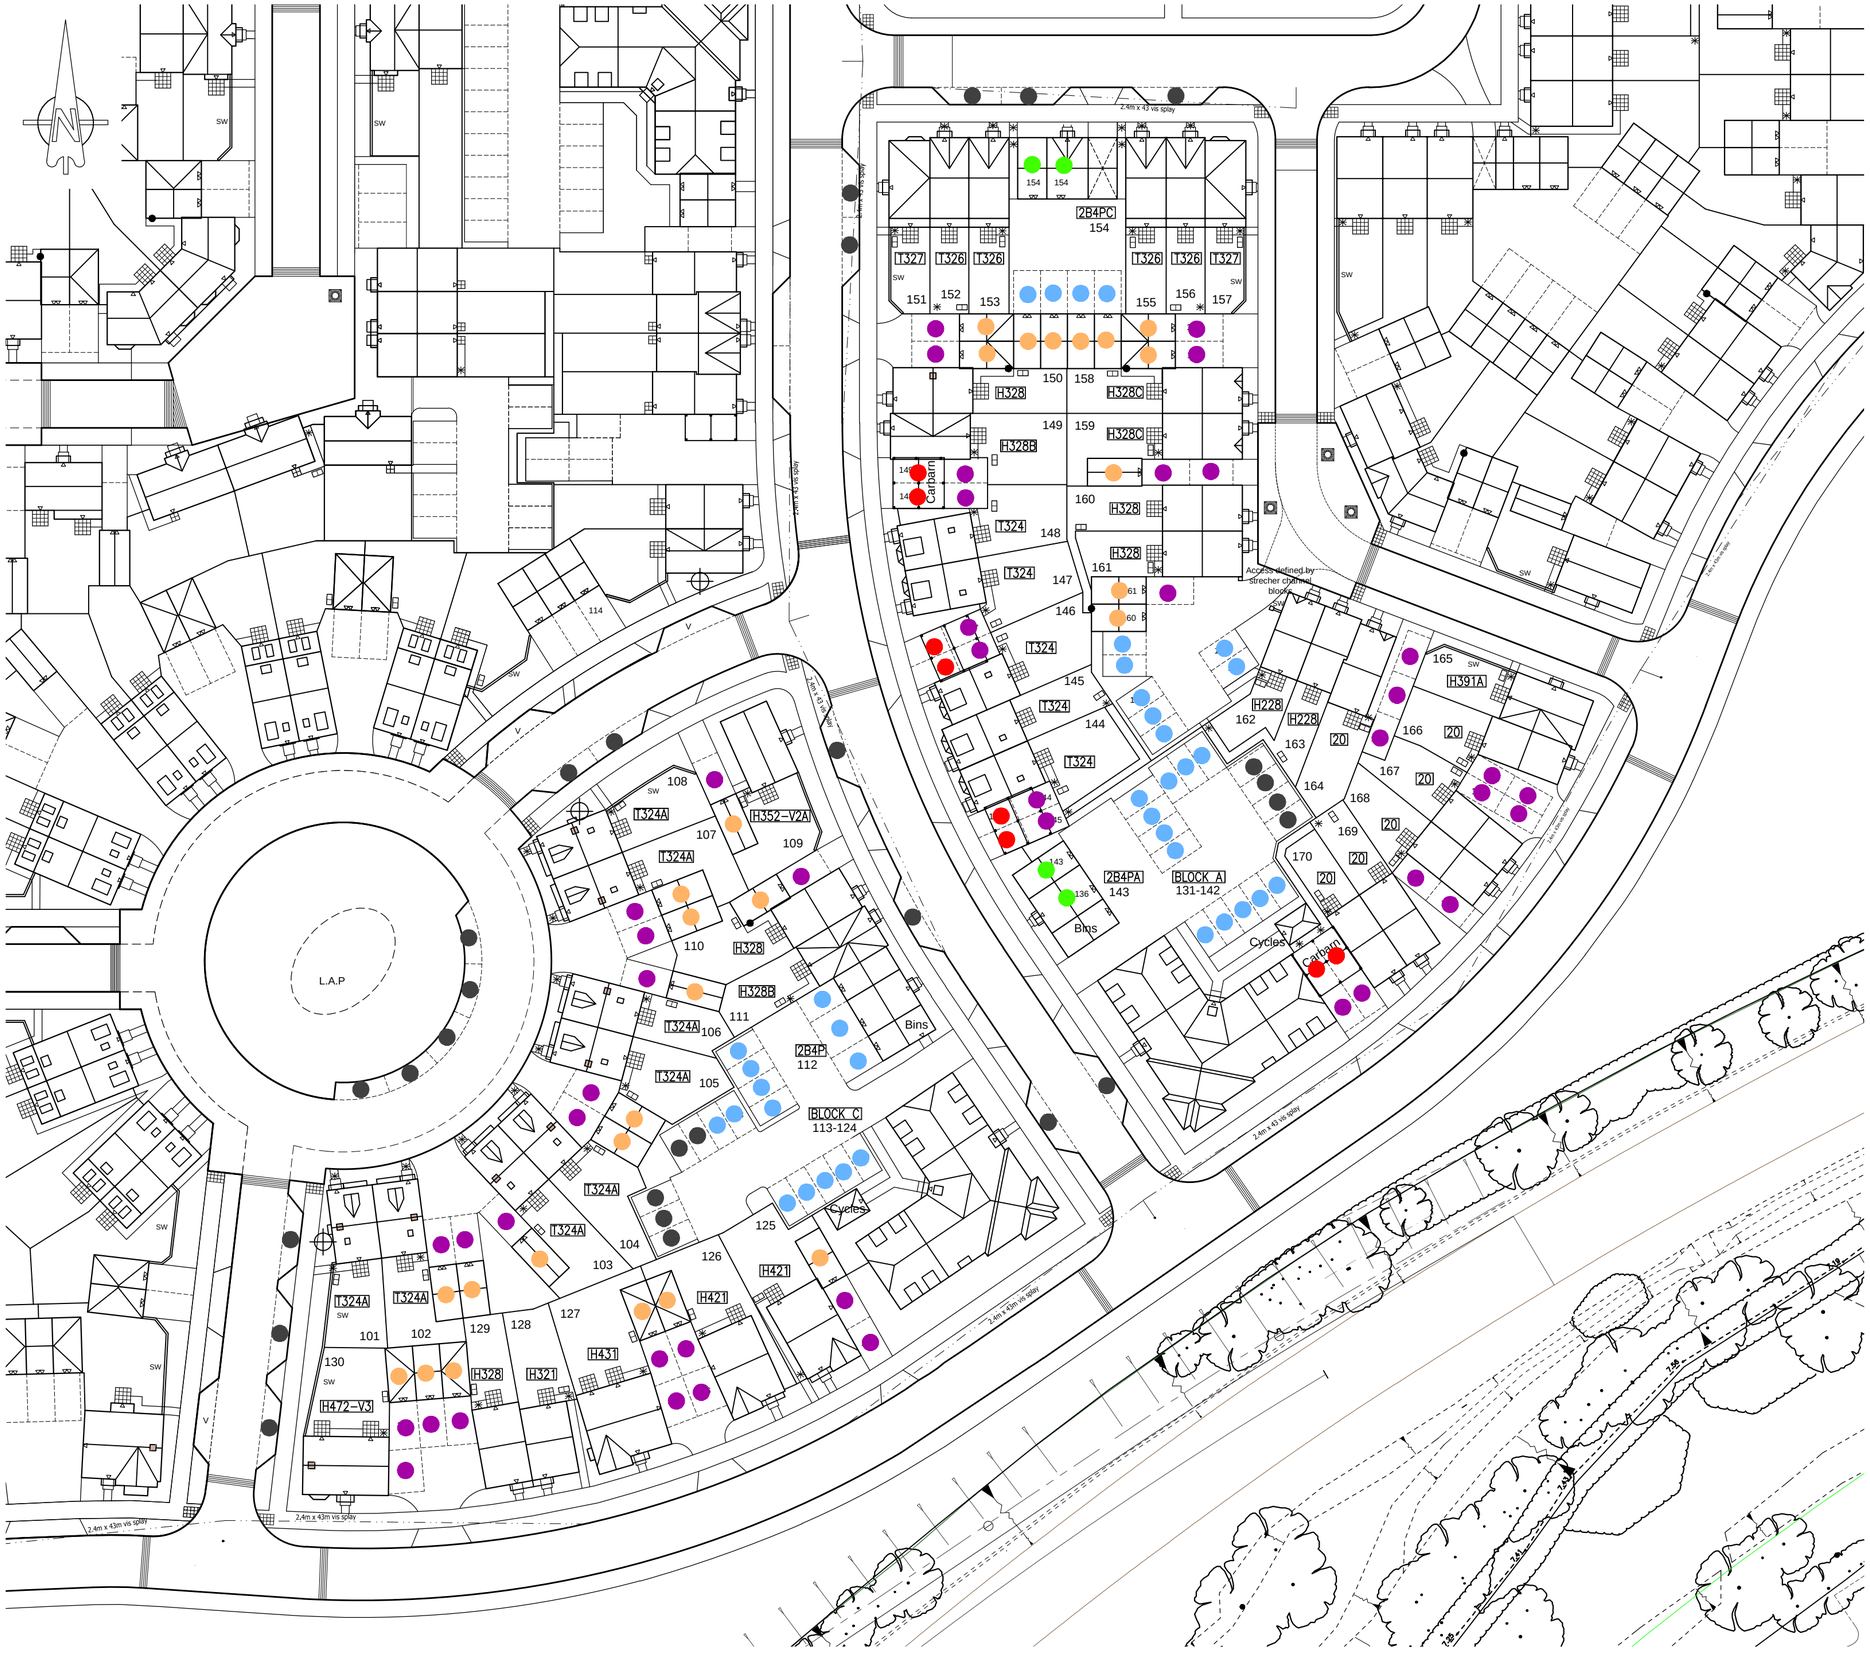

SITE LAYOUT 1:500

Private

Code	Housetype	No.
H472-V3	4 Bed House	1
H421	4 Bed House	2
H431	4 Bed House	1
H352-V2A	3 Bed House	1
H328	3 Bed House	5
H328C	3 Bed House	2
H328B	3 Bed House	2
H321	3 Bed House	1
H228	2 Bed House	2
T324	3 Bed House	5
T324A	3 Bed House	8
T326	3 Bed House	4
T327	3 Bed House	2
2B4P	2 Bed F.O.G.	1
2B4PC	2 Bed F.O.G.	1
Block C	2 Bed Flat	6
	1 Bed Flat	6
		50

Affordable *

Code	Housetype	No.
H391A	4 Bed House	1
20	2 Bed House	6
2B4PA	2 Bed F.O.G.	1
Block A	2 Bed Flat	6
	1 Bed Flat	6
		20
TOTAL		70

37	ALLOCATED PARKING SPACE	
44	ALLOCATED DRIVEWAY PARKING SPACE	
27	ALLOCATED GARAGE PARKING SPACE	
4	ALLOCATED FOG PARKING SPACE	
8	ALLOCATED CARPORT PARKING SPACE	
28	UNALLOCATED PARKING SPACE	

148 Spaces Total

Rev.	Date	Description	Drawn	Checked
A	18-10-13	Amended in line with revised Planning Layout.	DGP	DGP

Client

Bellway

aap architecture

Project
Courtwick
Littlehampton

Drawing Title
Parking Layout
Phase 1B / 2

Scale 1:500 @ A2 Drawn BAS Checked DGP

Date Aug 2013 File P802-Ph 1B Layout Drawing Status

Drg.No. P802/BEL/PH1/06 Rev. A PLANNING

AAP Architecture Ltd, Unit A, Monument Business Centre, Monument Way East, Woking, Surrey GU21 5LY. Tel: 01483 727345 Fax: 01483 727375
Web: www.aap-arc.co.uk E-mail: projects@aap-arc.co.uk

This drawing is the copyright of AAP Architecture Ltd.

ARUN DISTRICT COUNCIL LU/244/13/